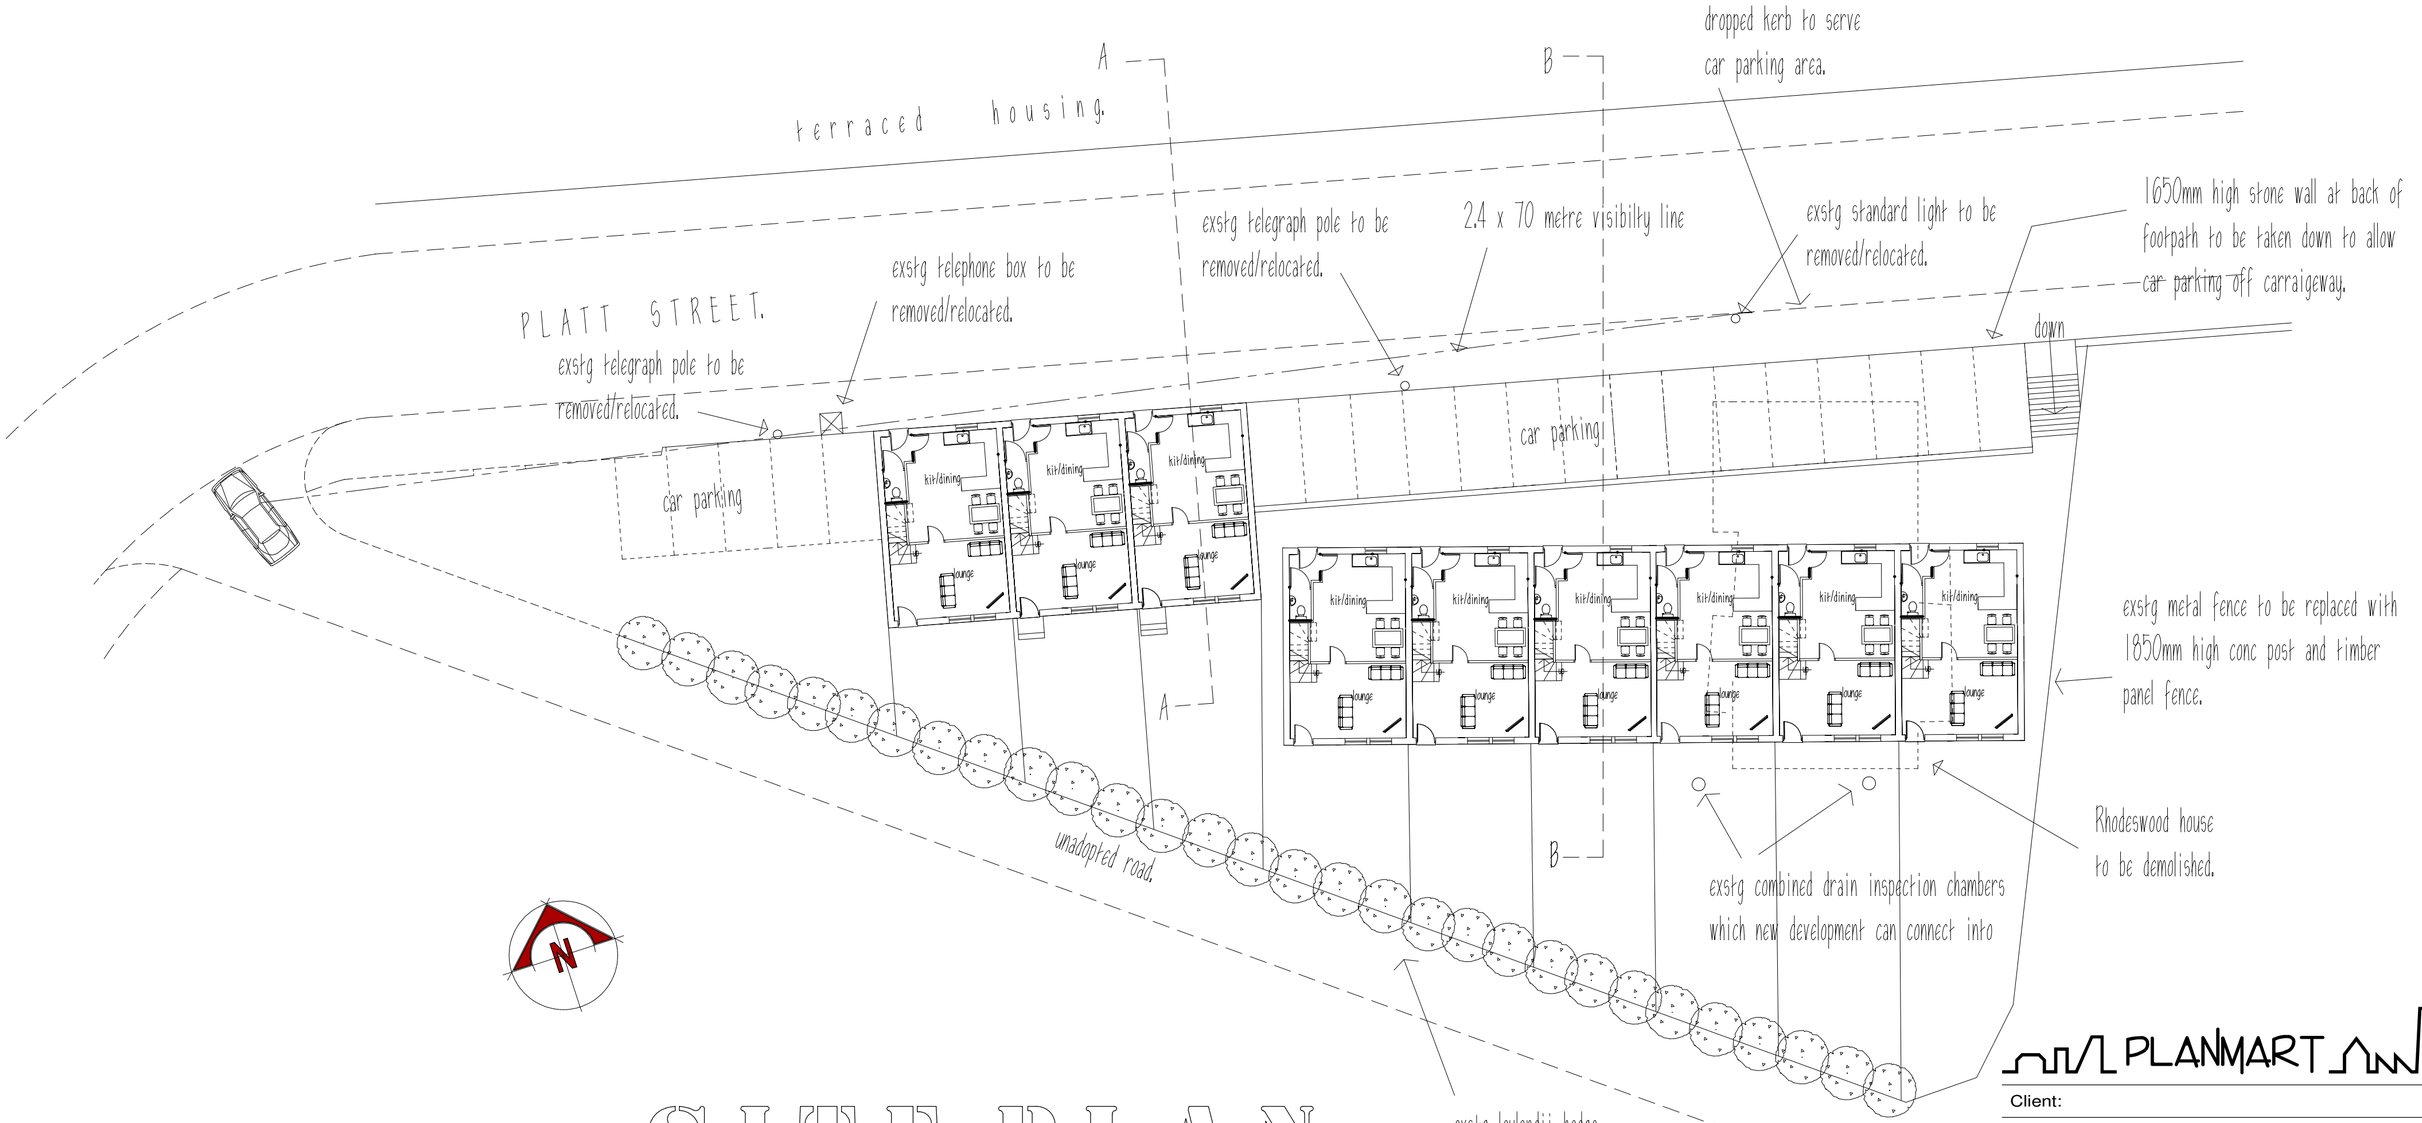


SITE PLAN

REVISIONS:

A. 6 block re-orientated. 5.1.2012.

THIS DRAWING IS NOT TO BE COPIED OR REPRODUCED
WITHOUT THE PRIOR WRITTEN CONSENT OF PLANMART LTD.

PLANMART

Client:

Suffolk Life.

Project:

Proposed residential development of site at Platt St, Padfield, Glossop. SK13 1EB.

Title:

Proposed site plan.

Scale: 1:200 A2 sheet.

Drawn:	Date:
MH	Jan 2012
Project no.: 2399	Drawing no.: 2399-2A.

PLANMART LIMITED
53A High St. West, Glossop,
Derbyshire SK13 8AZ.
Tel: 01457 863153 E mail: planmart@btconnect.com