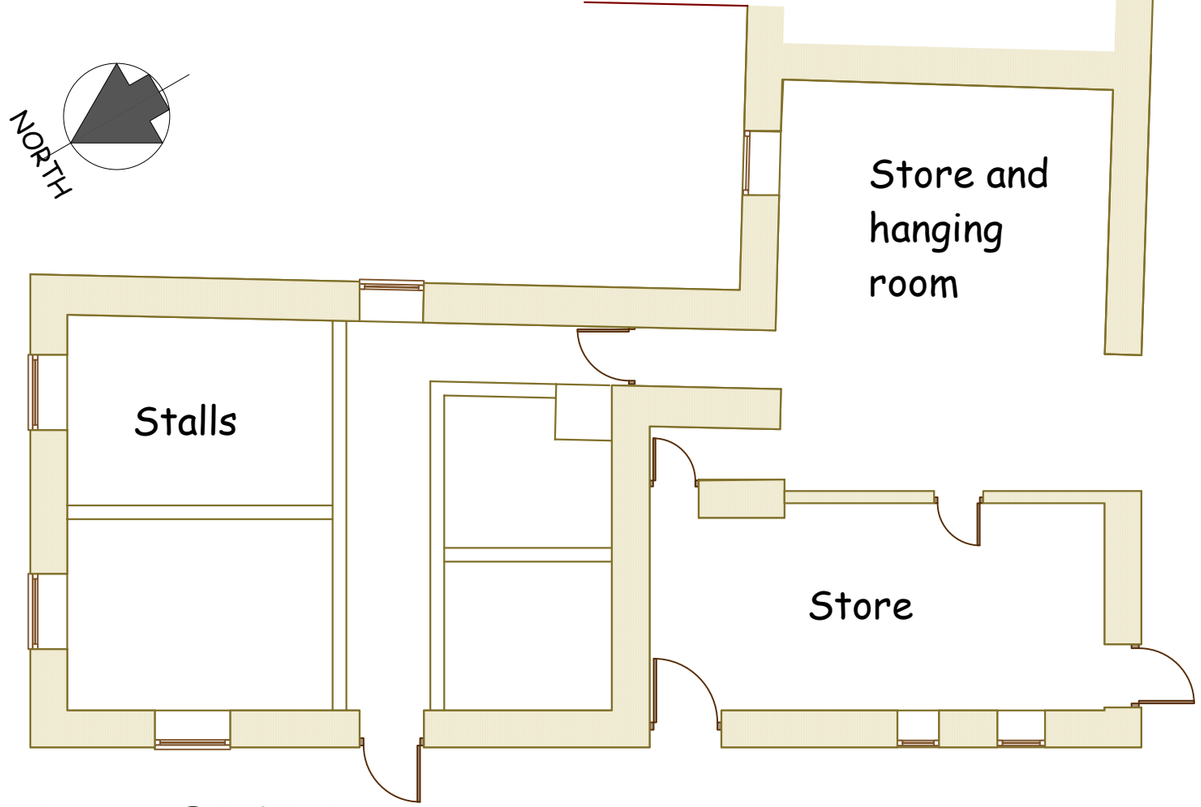

PLAN AS EXISTING

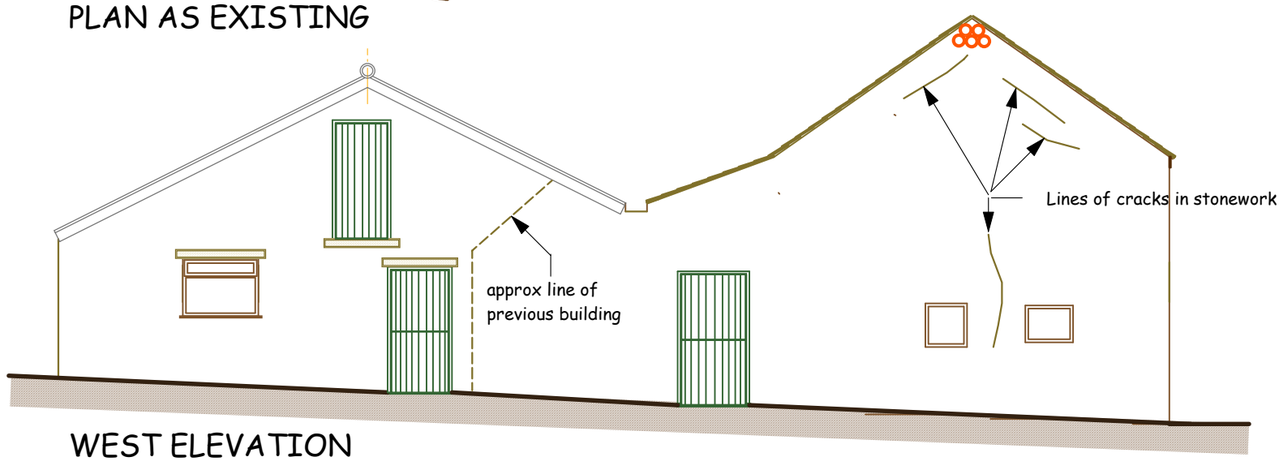

WEST ELEVATION

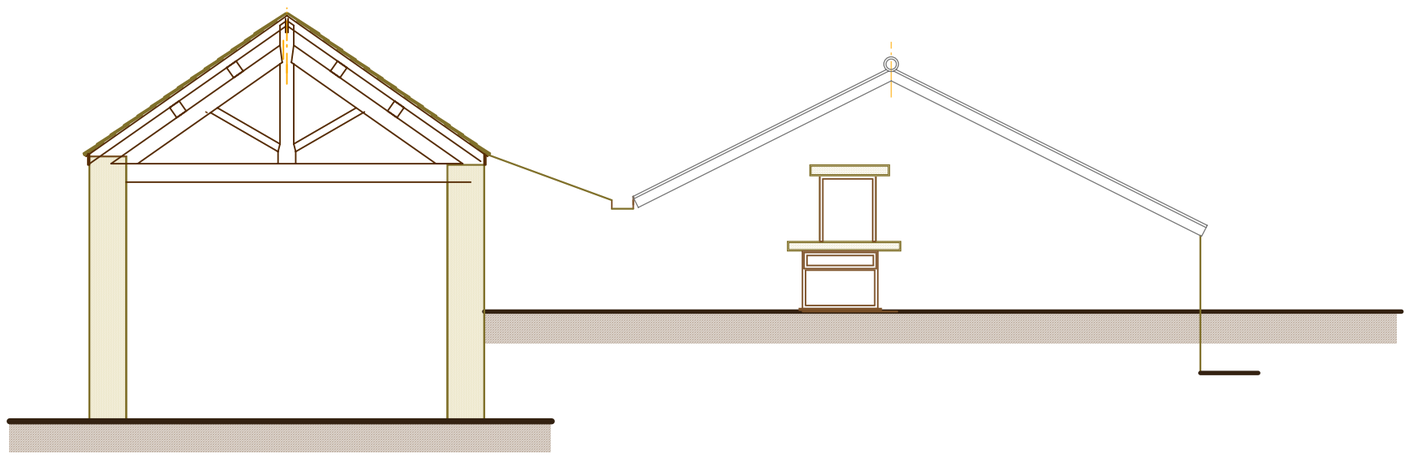

EAST ELEVATION AND SECTION

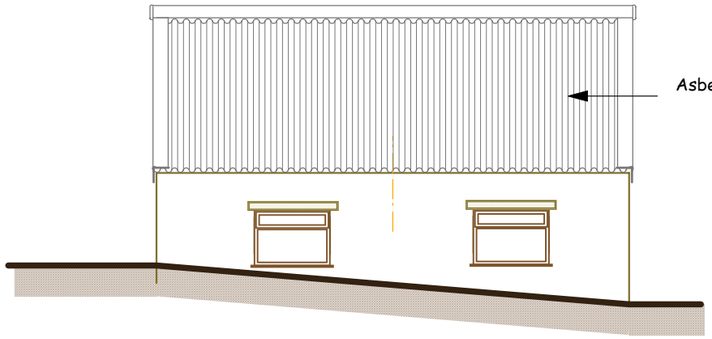

NORT ELEVATION

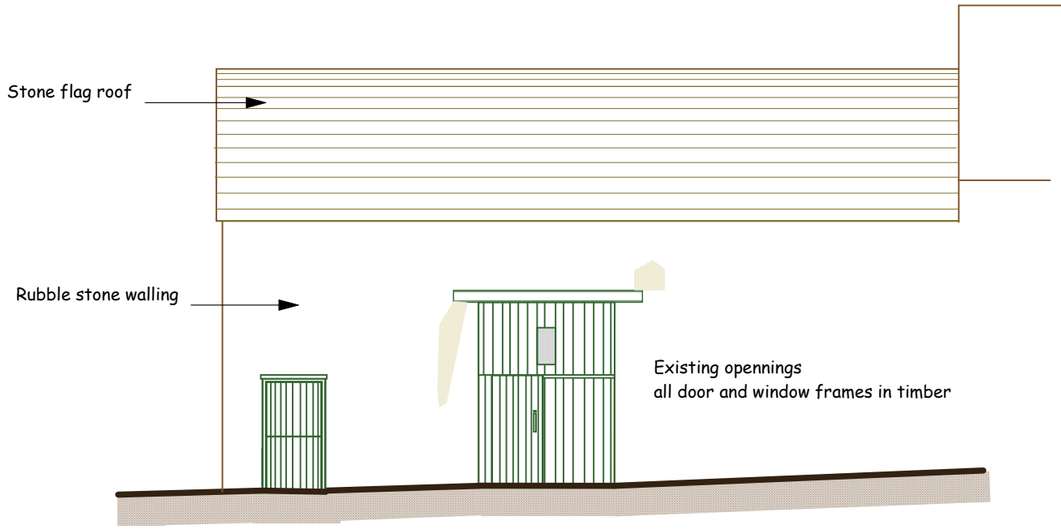

SOUTH ELEVATION

-1000 0 1000 3000 5000

SCALE 1:100 A3

RANDFIELD associates
Saunders : King : Moran

CHARTERED ARCHITECTS

Forge Bank Studio
1a Longhurst Lane Marple Bridge Stockport SK6 5AE
Tel: 0161 427 8485 Fax: 0161 427 5770
e-mail: info@randfieldassociates.co.uk
web: www.randfieldassociates.co.uk

Planning & Design Consultants : Interior Design : Building Inspections & Surveys : Historic & Listed Building Specialists

Client: Co-Owners of Lane Ends Farm and Hurst and Chunal Moors		
Job: Proposed Redevelopment of site to form an Additional Keepers Cottage		
Drawing: BARN BUILDING AS EXISTING		
Scale: 1:100	Date: Sept 2011	Drawn: cf
Job No: 2965	Dwg No: 04	Rev: -