Lane Ends Farm

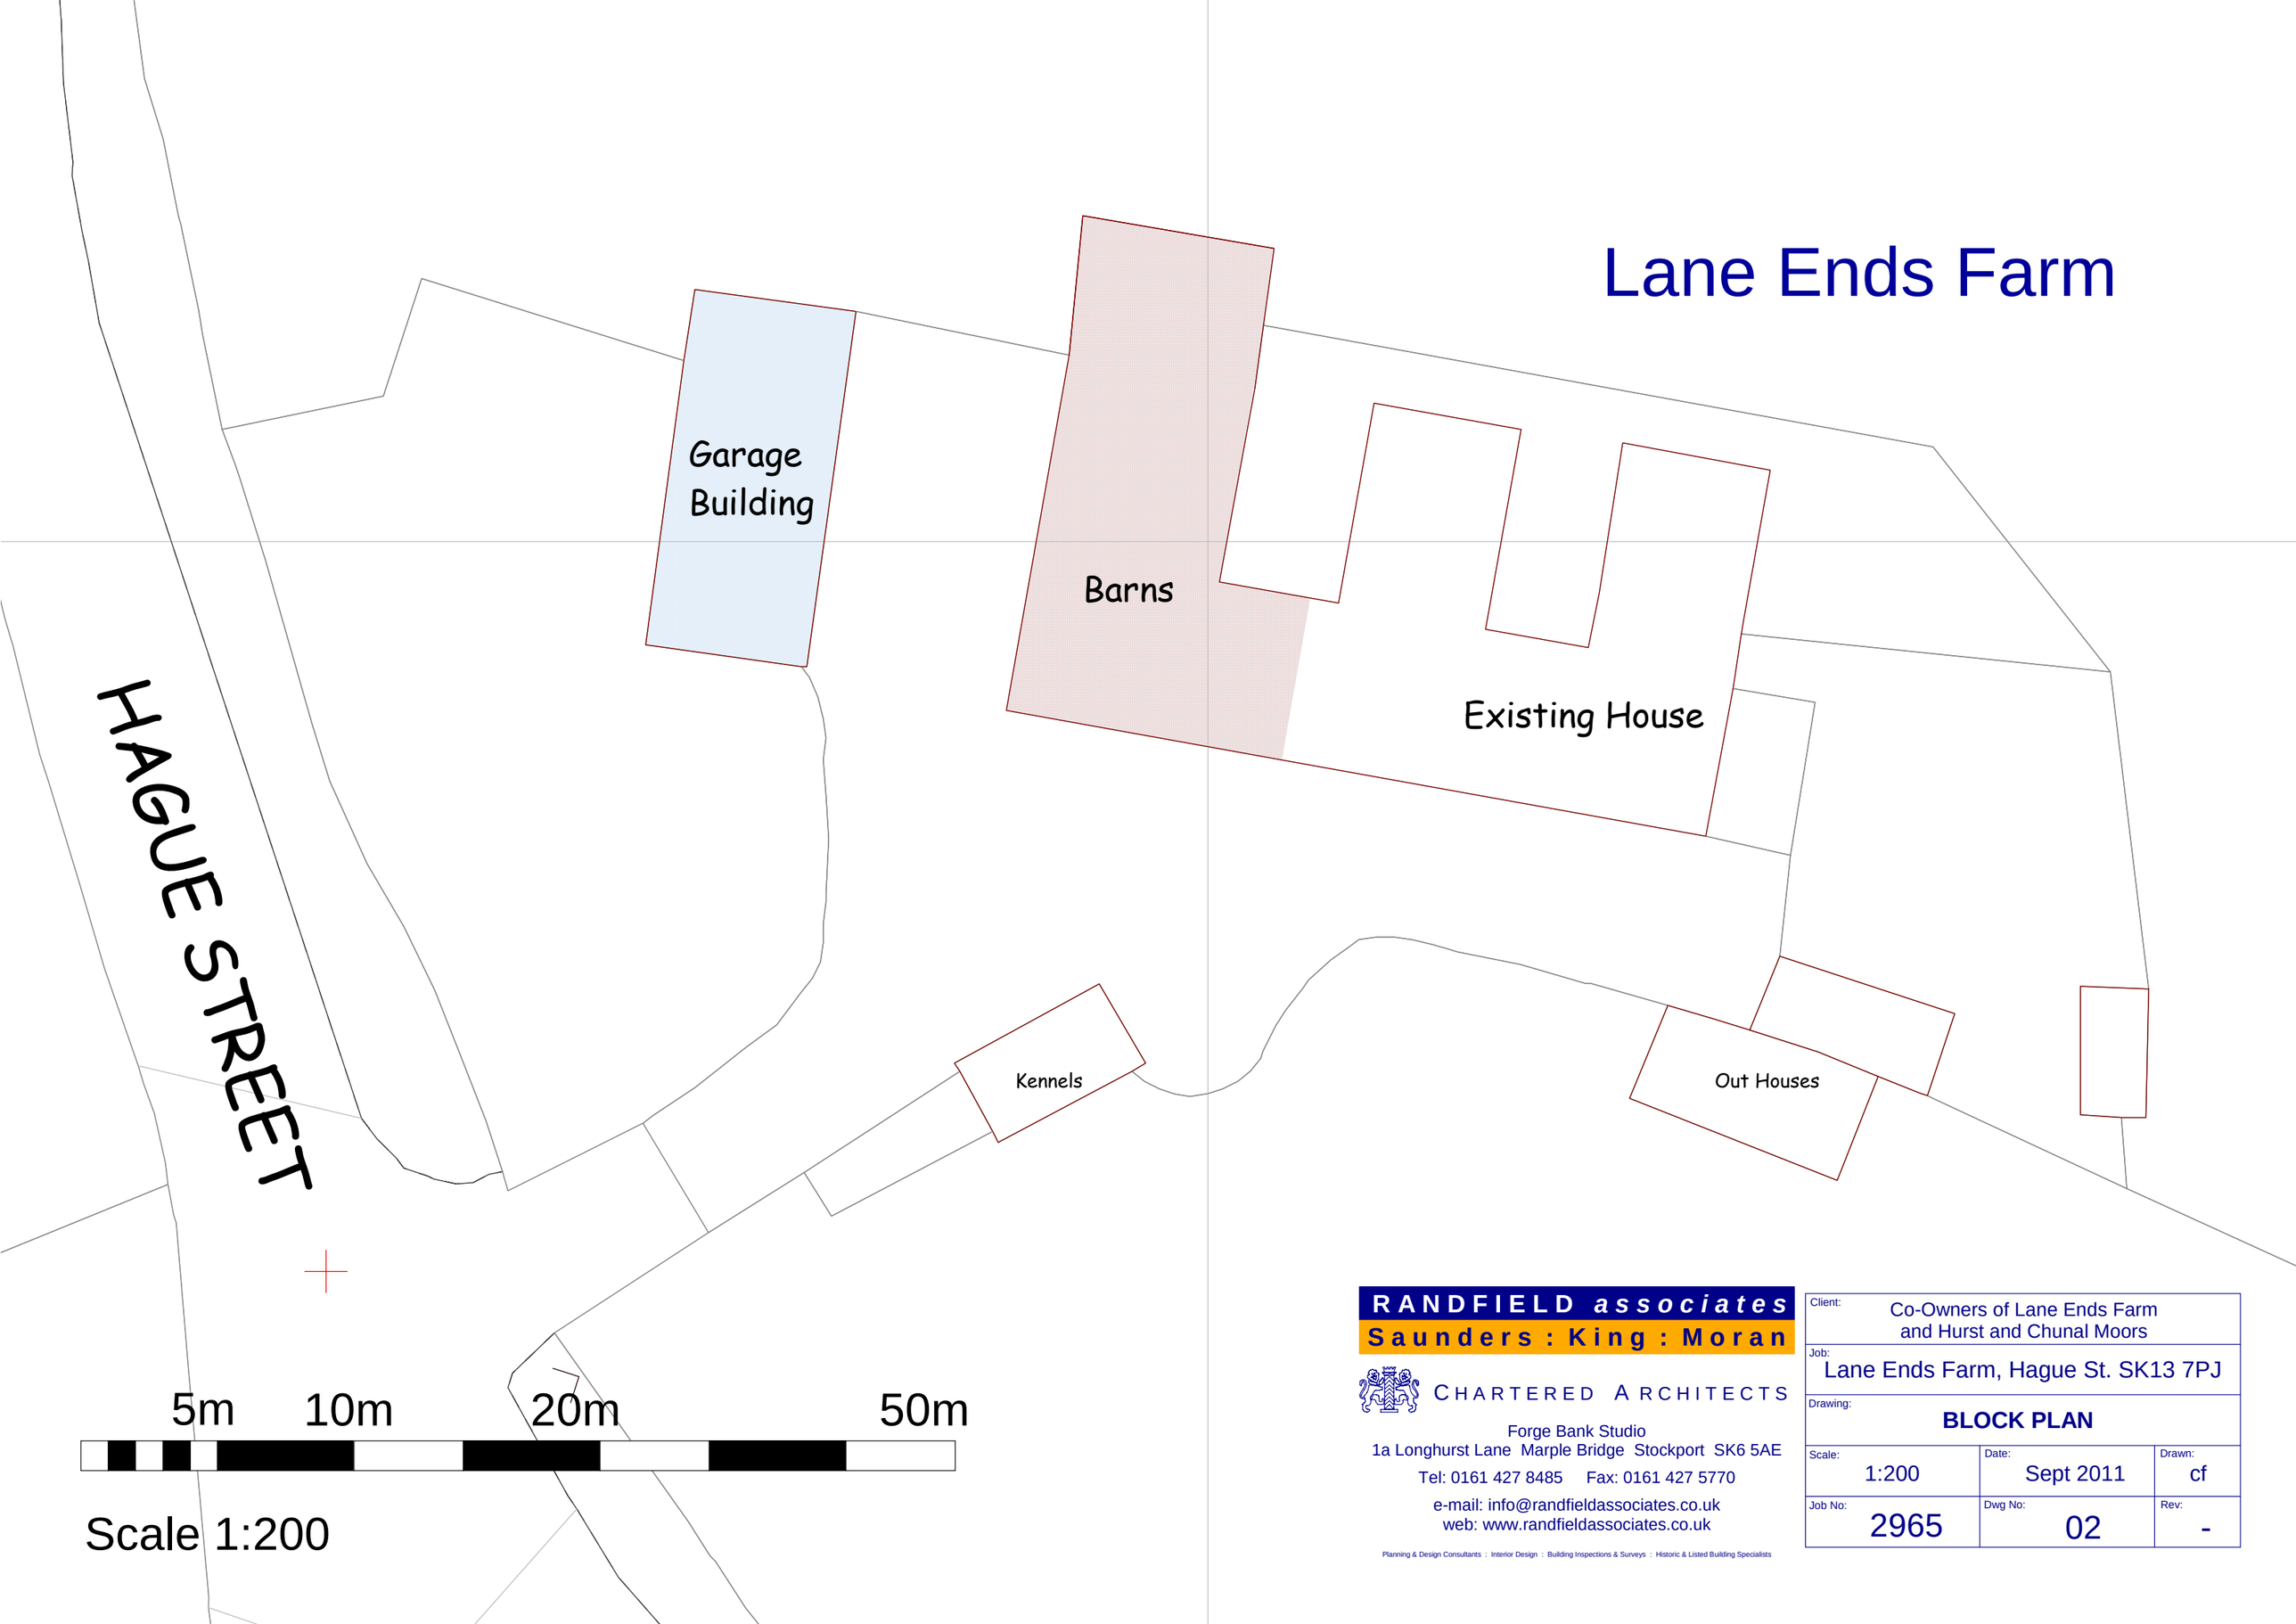

RANDFIELD associates
Saunders : King : Moran

CHARTERED ARCHITECTS

Forge Bank Studio
1a Longhurst Lane Marple Bridge Stockport SK6 5AE
Tel: 0161 427 8485 Fax: 0161 427 5770
e-mail: info@randfieldassociates.co.uk
web: www.randfieldassociates.co.uk

Planning & Design Consultants : Interior Design : Building Inspections & Surveys : Historic & Listed Building Specialists

Client: Co-Owners of Lane Ends Farm and Hurst and Chunal Moors			
Job: Lane Ends Farm, Hague St. SK13 7PJ			
Drawing: **BLOCK PLAN**			
Scale: 1:200	Date: Sept 2011	Drawn: cf	
Job No: 2965	Dwg No: 02	Rev: -	