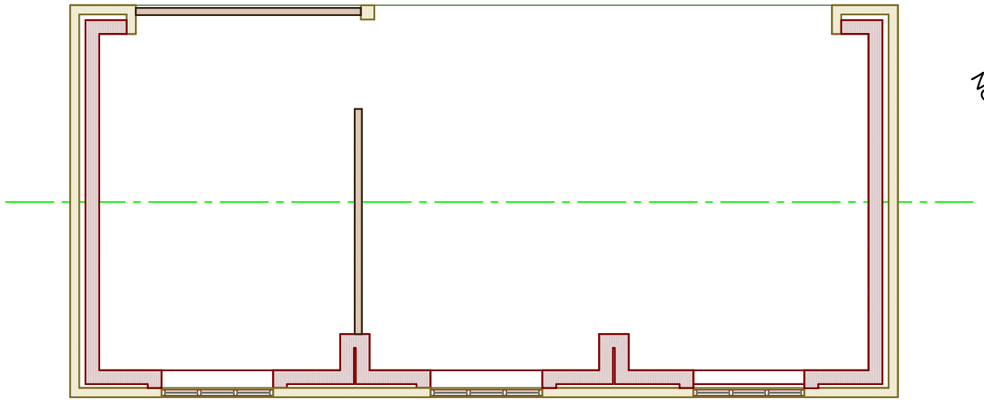

GARAGE PLAN

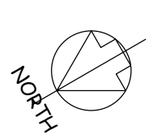

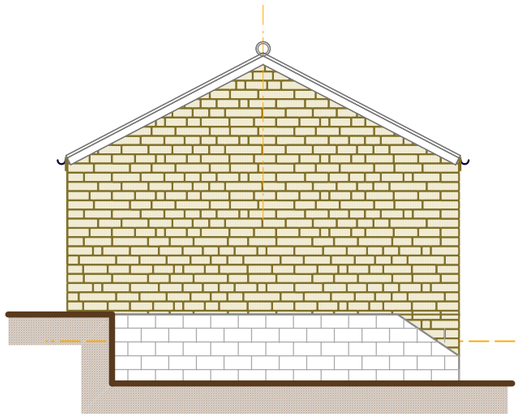

SIDE (north) ELEVATION

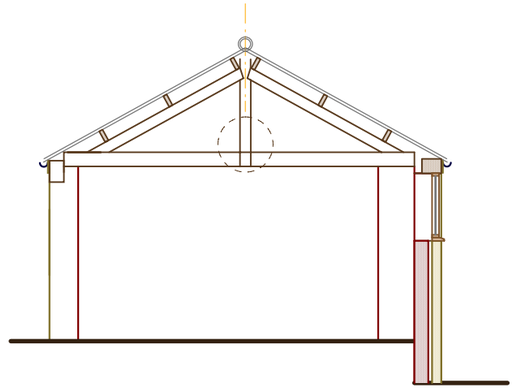

SECTION

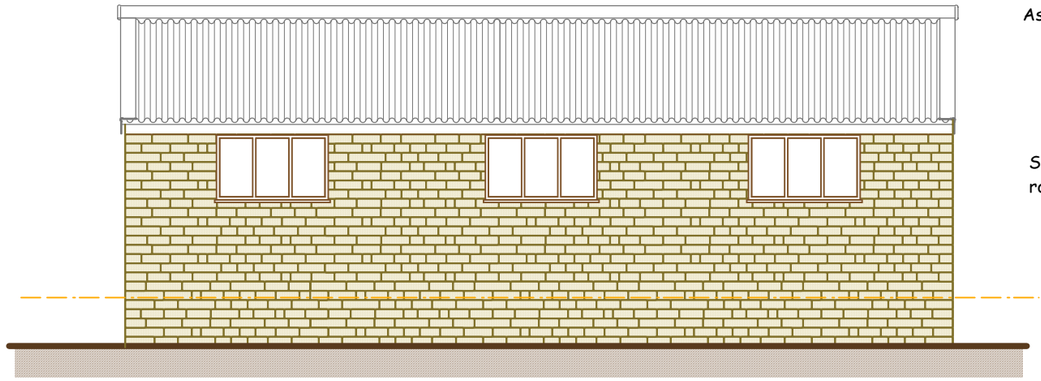

REAR (west) ELEVATION

Asbestos cement roof

Stone walls, squard
rock faced stonework

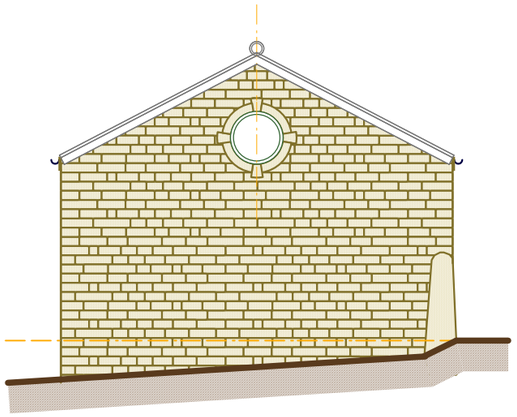

SIDE (south) ELEVATION

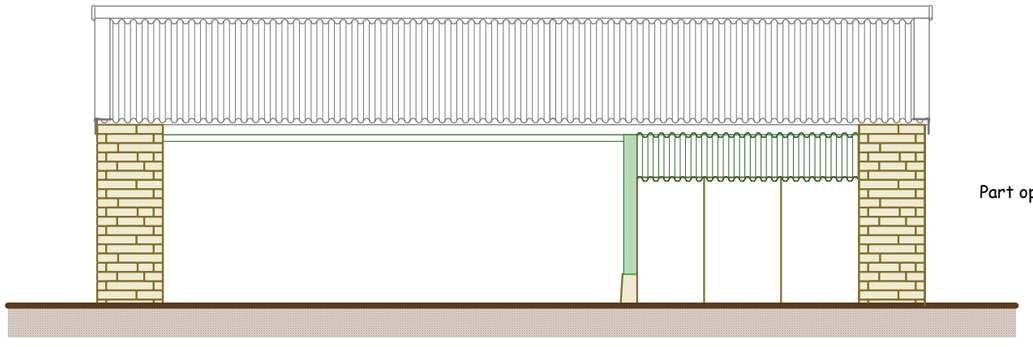

FRONT (east) ELEVATION

Part open front with timber enclosure

-1000 0 1000 3000 5000

SCALE 1:100 A3

RANDFIELD associates
Saunders : King : Moran
CHARTERED ARCHITECTS

Forge Bank Studio
1a Longhurst Lane Marple Bridge Stockport SK6 5AE
Tel: 0161 427 8485 Fax: 0161 427 5770
e-mail: info@randfieldassociates.co.uk
web: www.randfieldassociates.co.uk

Planning & Design Consultants : Interior Design : Building Inspections & Surveys : Historic & Listed Building Specialists

Client: Co-Owners of Lane Ends Farm and Hurst and Chunal Moors		
Job: Proposed Redevelopment of site to form an Additional Keepers Cottage		
Drawing: GARAGE BUILDING AS EXISTING		
Scale: 1:100	Date: Sept 2011	Drawn: cf
Job No: 2965	Dwg No: 05	Rev: -