
HPK/2012/0420



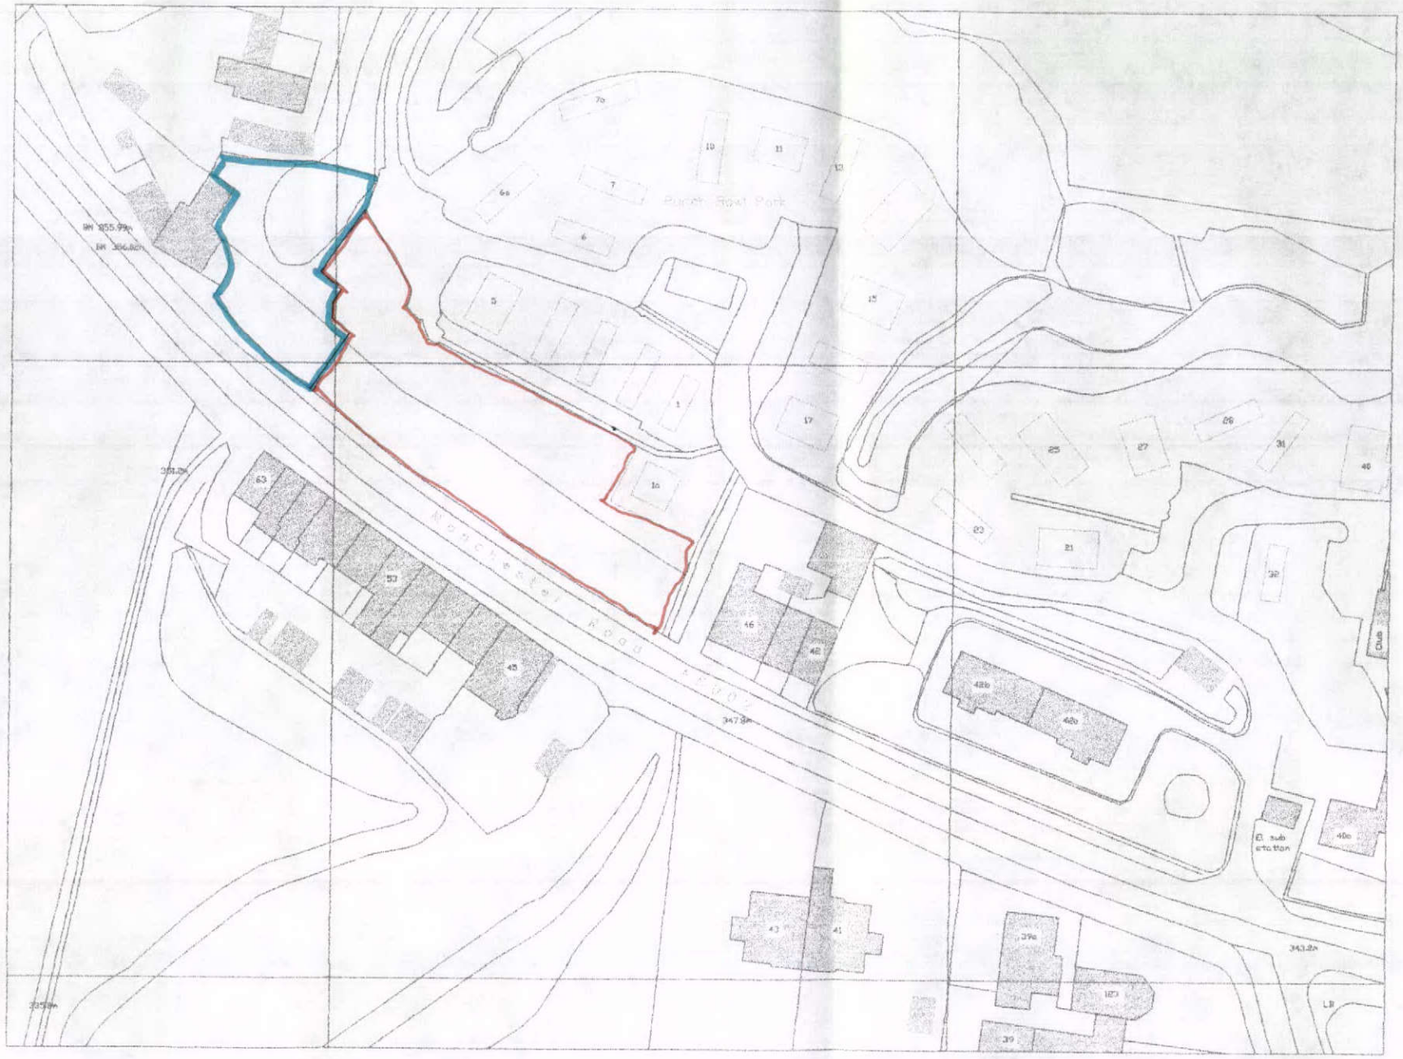

Site Plan as Existing

Drawing produced from Ordnance Survey Information supplied digitally

14 AUG 2012

©Copyright 2006 Paul Dinsdale Associates Ltd

File: c:\drawings\cad\pu\ho1.dra

Rev	Date	Initials	Description
A	13/7/12	ps	phase1 boundary add

PAUL DINSDALE ASSOCIATES LIMITED
8, The Quadrant, Buxton
Derbyshire SK17 6AW
Tel. Buxton (01 298) 26 234

Client

Job Title

Proposed Residential Development
Manchester Road, Buxton, Derbyshire

Drawing Title

Scale

Job No	Drawing No	Rev.
	01	A