THIS DRAWING AND THE BUILDING WORKS DEPICTED ARE THE COPYRIGHT OF OASIS URBAN DESIGN & ARCHITECTURE AND MAY NOT BE REPRODUCED EXCEPT BY WRITTEN PERMISSION.

THE CONTRACTOR IS TO CHECK AND VERIFY ALL BUILDING AND SITE DIMENSIONS, LEVELS AND SEWER INVERT LEVELS AT CONNECTION POINTS AND INCOMING SERVICES. ALL DISCREPANCIES TO BE REPORTED TO OASIS BEFORE WORK COMMENCES.

THE DRAWING MUST BE READ IN CONJUNCTION WITH AND CHECKED AGAINST ANY RELEVANT STRUCTURAL OR OTHER SPECIALIST DRAWINGS PROVIDED.

Location Plan

Land at Compton Grove, Buxton
Scale 1:1250

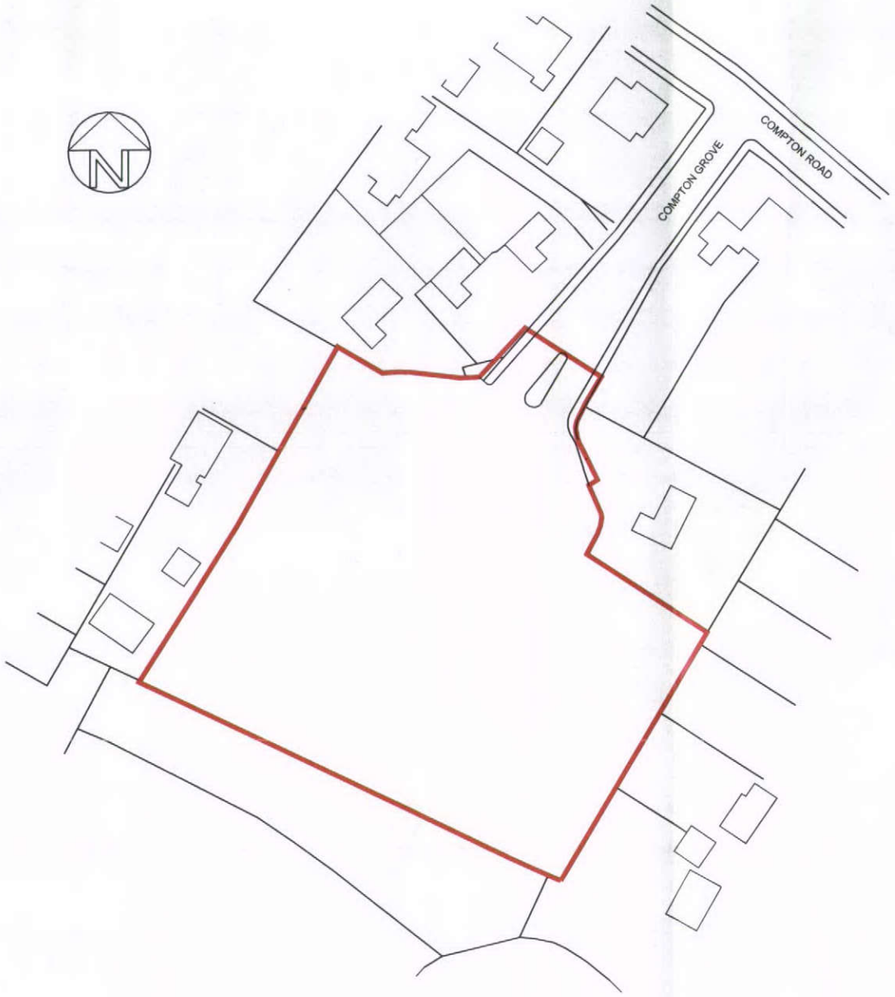

OASIS
urban design & architecture

The White House
10-12 High St
Eckington
Sheffield
S21 4DN

t: 01246 432426
f: 01246 435566
e: mail@urban-oasis.co.uk

CLIENT

BenBailey HOMES

PROJECT

COMPTON GROVE
BUXTON

SCALE:	DRAWN:	CHECKED:
1:1250	AP	PD
LOCATION PLAN		DATE: JAN12
DRAWING No. BB.203611.LOC		REV: