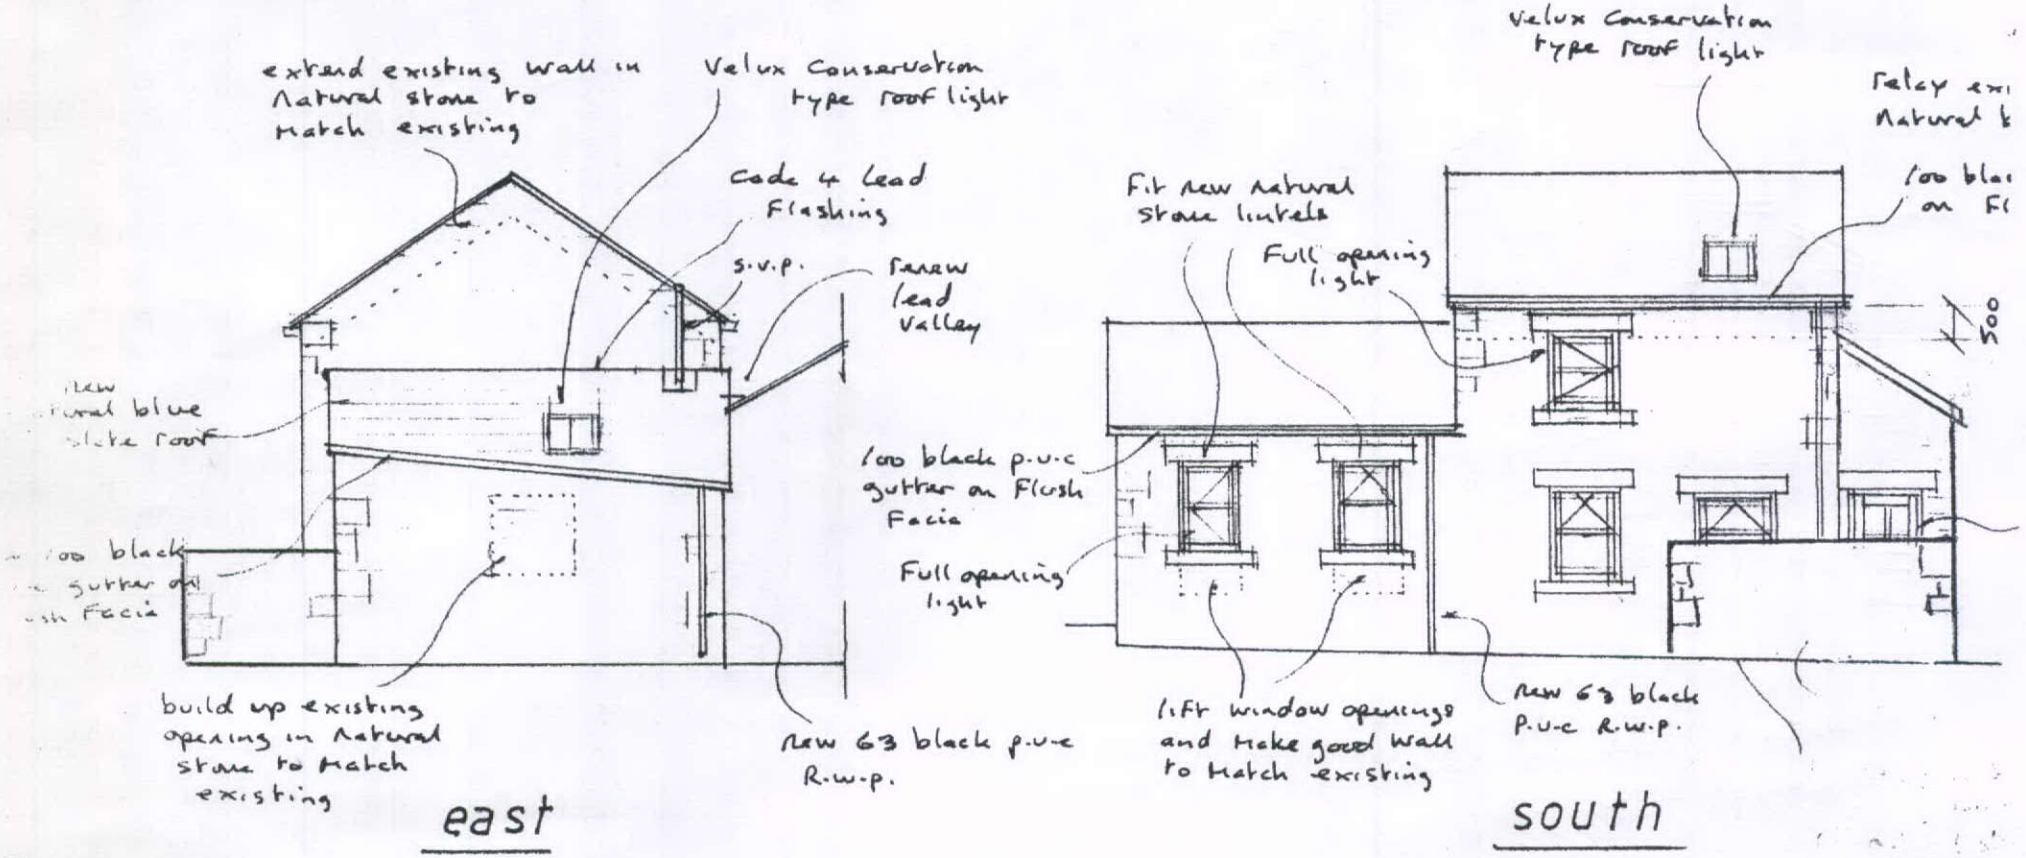


MR NEIL FAIRHURST,
TORR COTTAGE
BACK UNION RD
NEW MILLS
HIGH PEAK
SK22 3EJ.

EXISTING ELEVATION. SCALE 1-100.