BRADLEY BUILDING DESIGN LTD.
34, OAK DRIVE,
BRAMHALL,
STOCKPORT,
CHESHIRE.
SK7 2AD.
0161 439 0087
Mob 07989 326039
bradleybuildingdesign@btopenworld.com

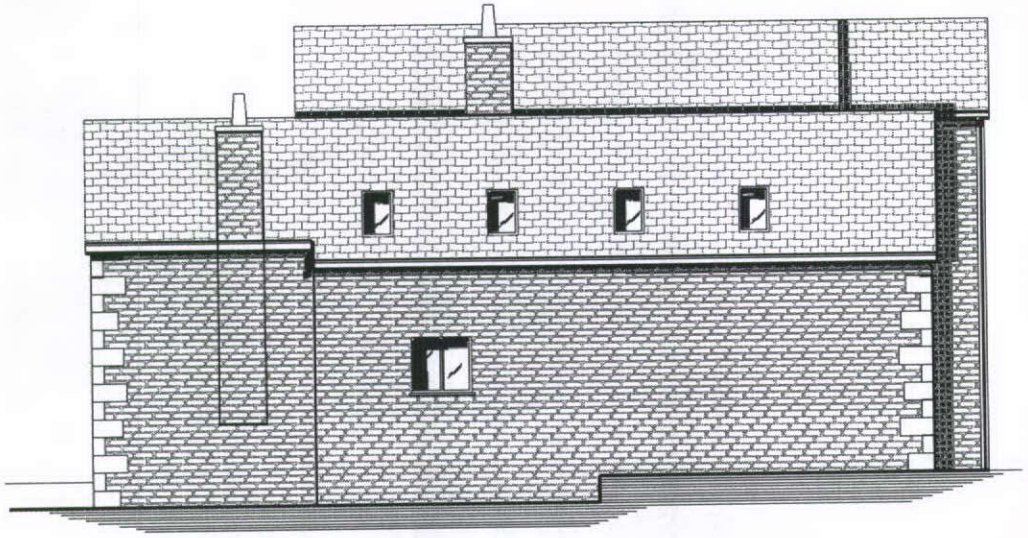

PROPOSED EAST FACING SIDE ELEVATION

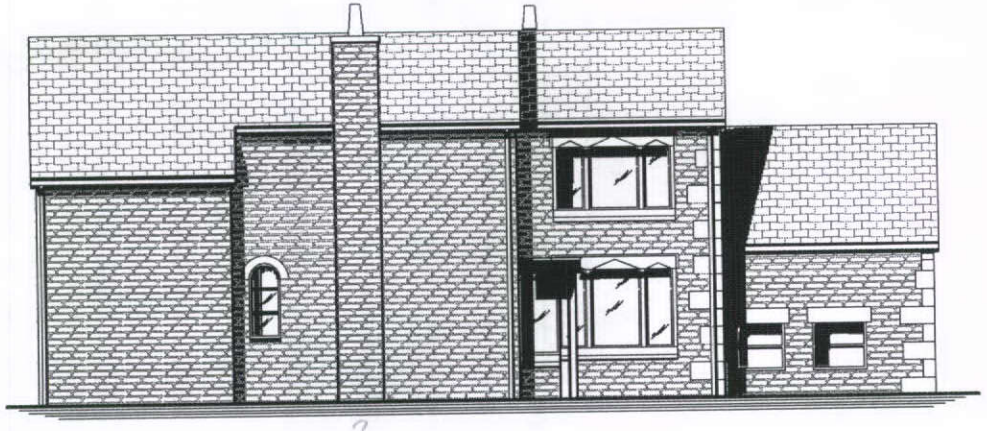

PROPOSED WEST FACING SIDE ELEVATION

AMENDMENT TO PROPOSED ELEVATIONS
FIRST FLOOR ADDITIONS AND GARAGE CONVERSION
for
Mr. and Mrs. M. WILSON.
at
WILLHEY FARM,
NEW MILLS.
Scale 1:150
Date AUGUST 2012
Drawing Number 4522/A1/D