BRADLEY BUILDING DESIGN LTD.
34, OAK DRIVE,
BRAMHALL,
STOCKPORT,
CHESHIRE.
SK7 2AD.
0161 439 0087
Mob 07989 326039
bradleybuildingdesign@btopenworld.com

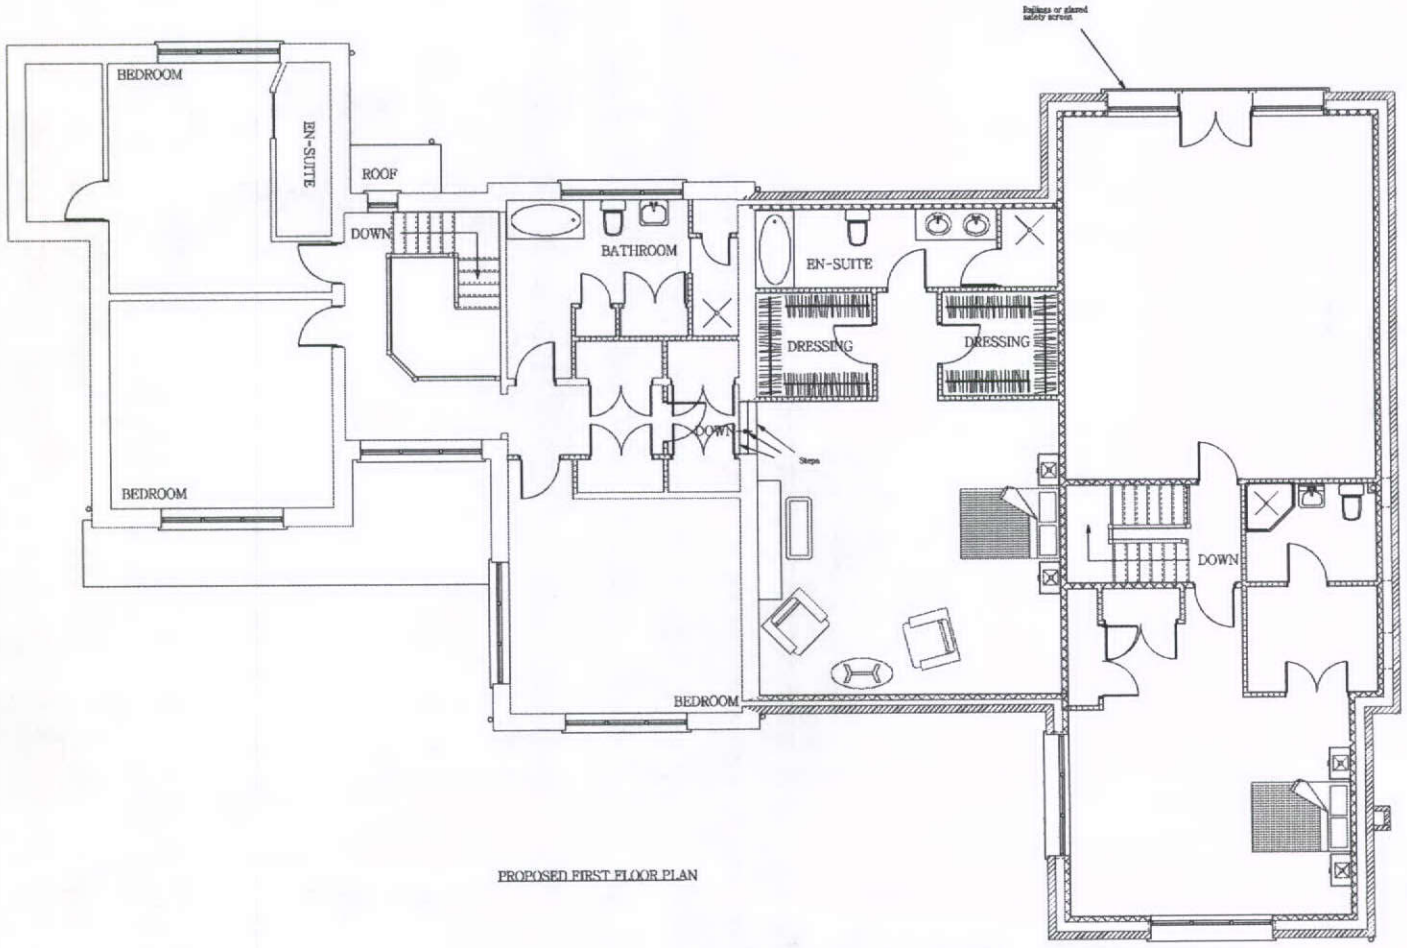

PROPOSED FIRST FLOOR PLAN

AMENDMENT TO PROPOSED FIRST FLOOR PLAN
FIRST FLOOR ADDITIONS AND GARAGE CONVERSION
for
Mr. and Mrs. M. WILSON.
at
WILLHEY FARM,
NEW MILLS.
Scale 1:150
Date AUGUST 2012
Drawing Number 4522/A1/B