drg no 09.8/3


HPK/2012/0475

John F. Lomas. M.R.I.C.S., M.B.Eng
Rothbury
Chapel Road
Hayfield
High Peak SK22 2JF
Tel. 01663 745186


14 AUG 2012

existing ground floor


1:50

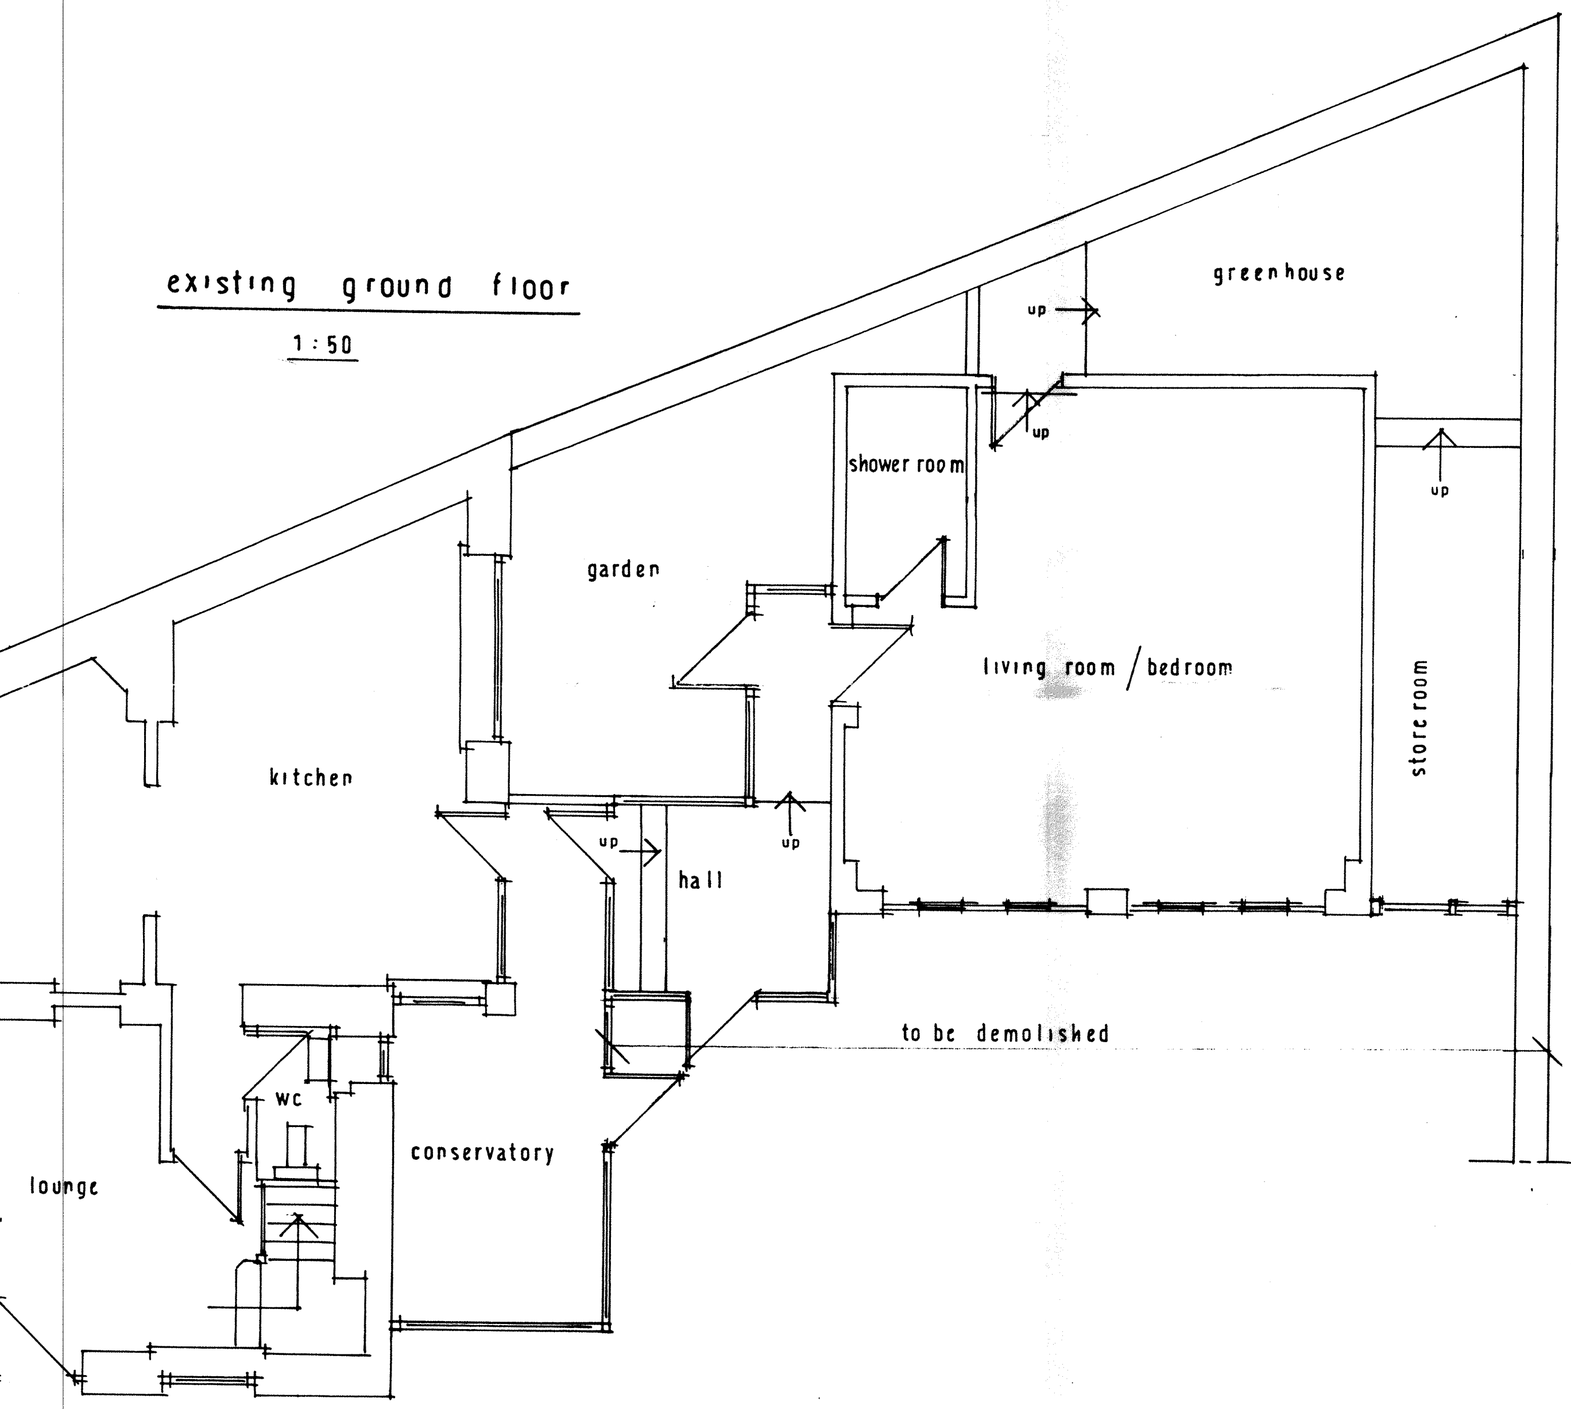


east

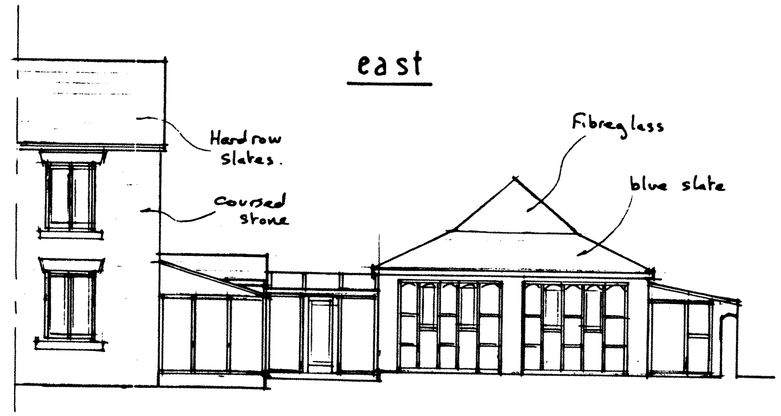

north

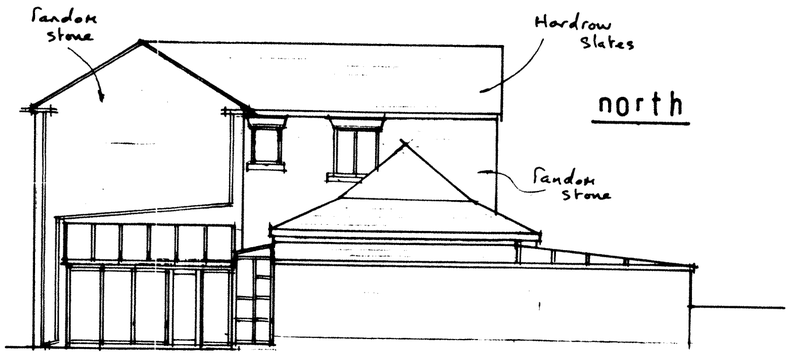

west

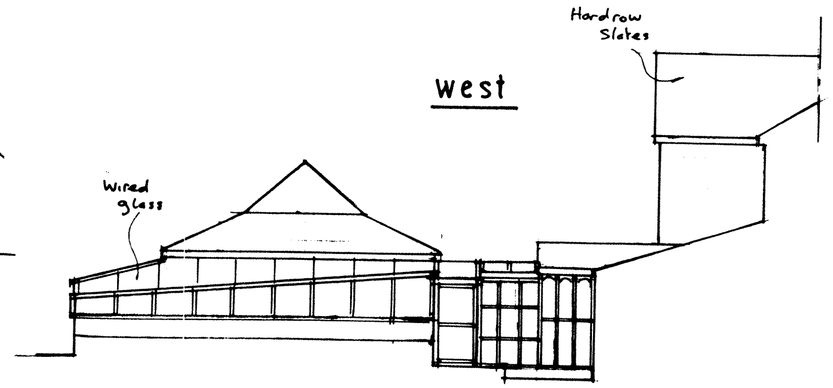

proposed elevations

1:100