
APK/2012/0475

external door detail 1:10

drg no 09·8/8

14 AUG 2012

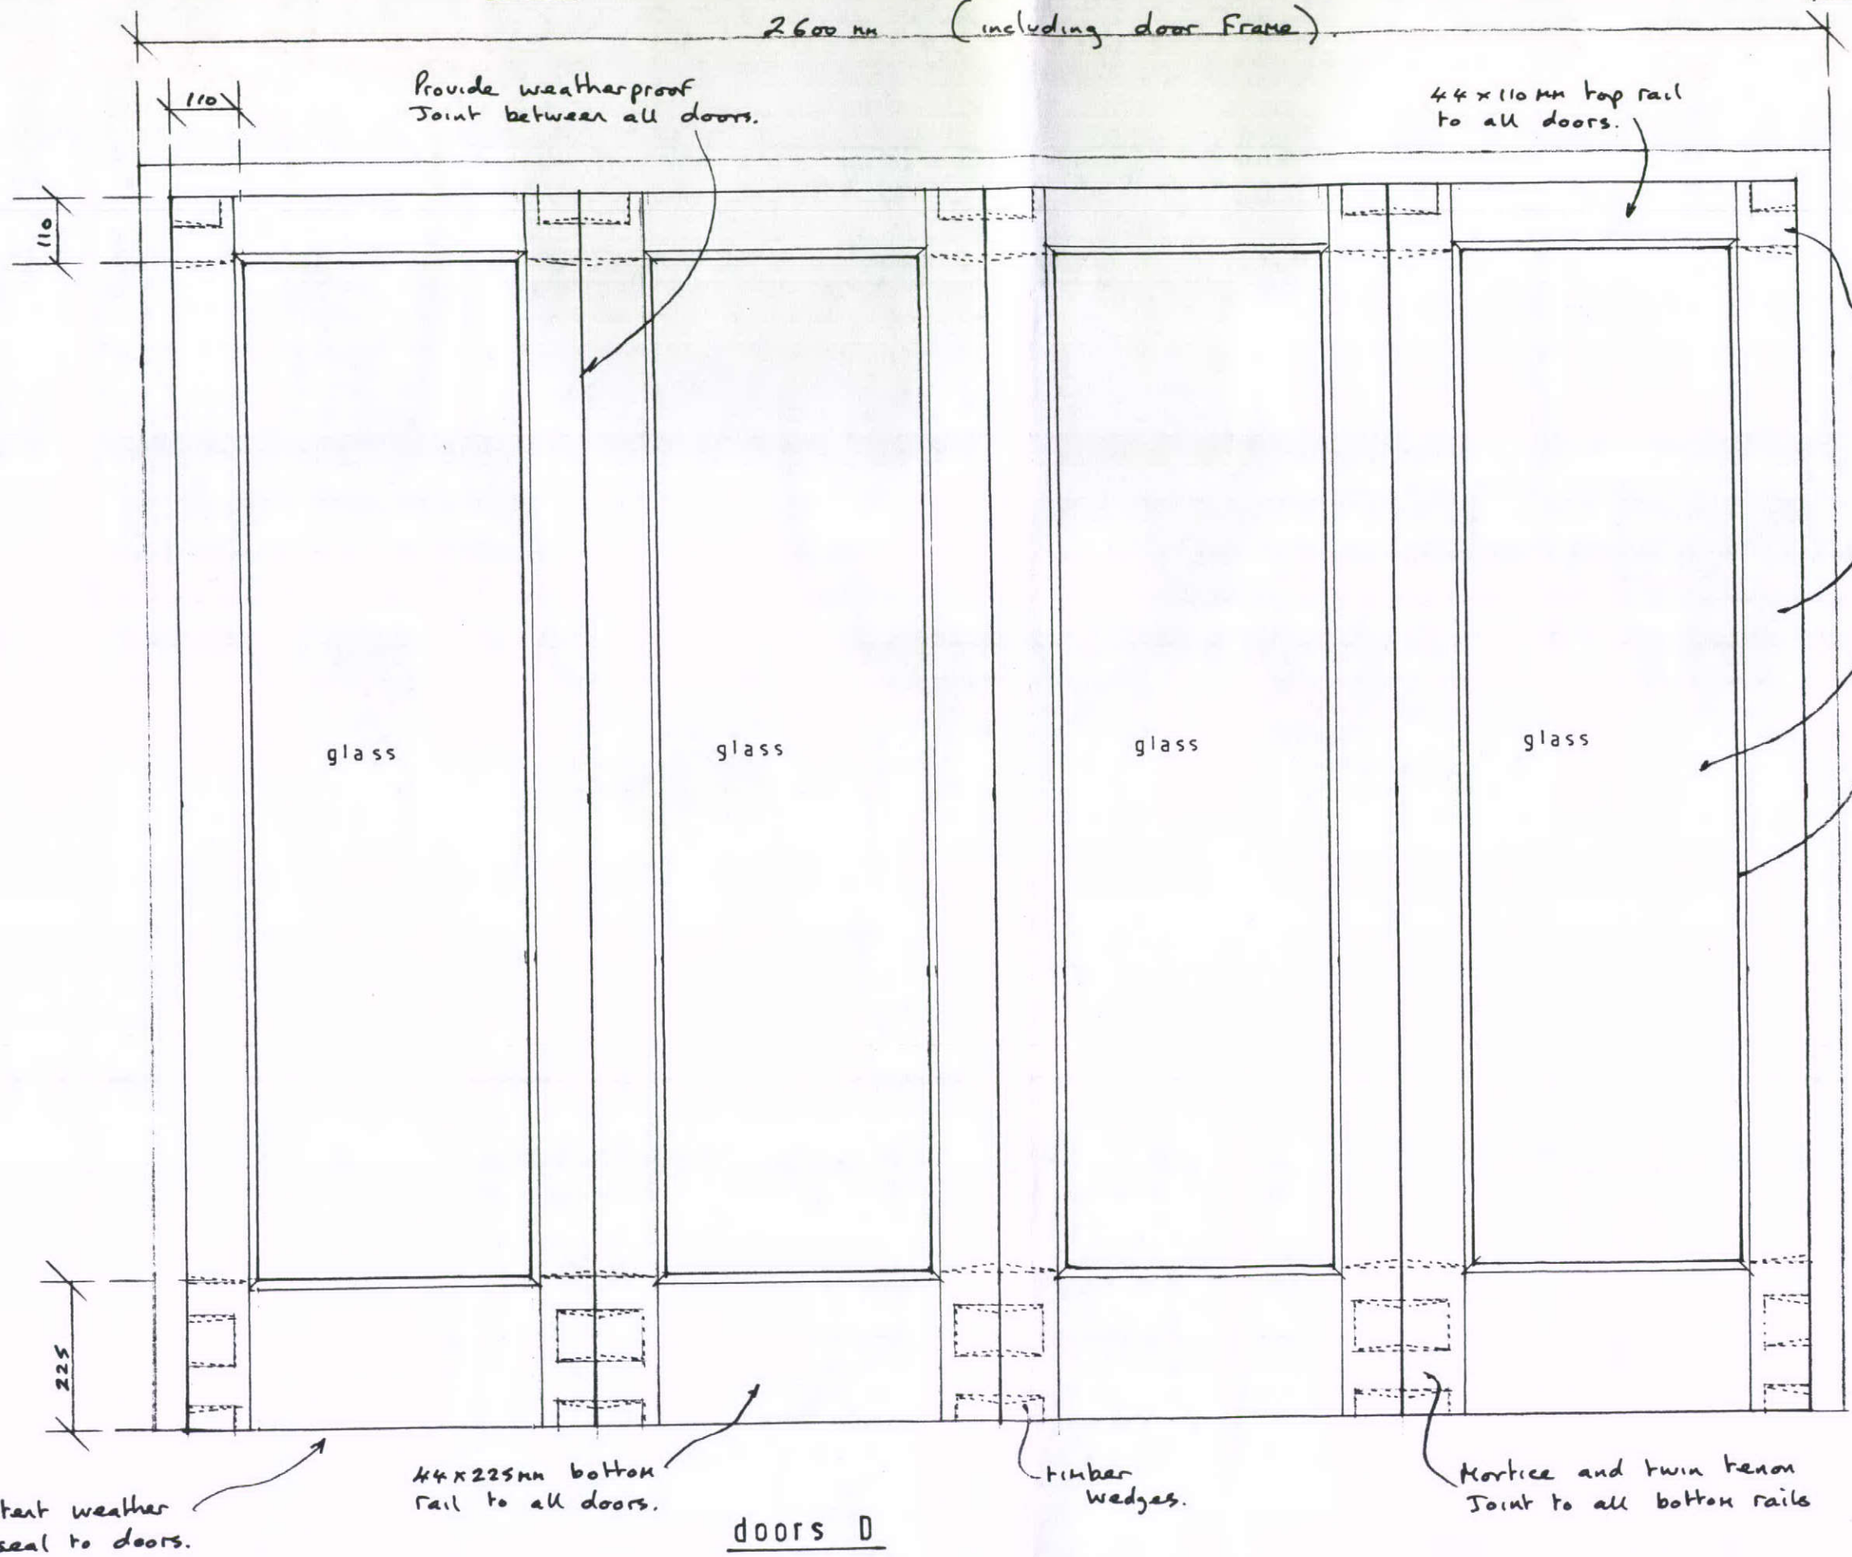

doors to be timber with off white paint finish.

all glazing to be double glazed safety glass, to Building Regulation specification.

Fit patent weather/draught seals to all doors.

doors to have 3no x 100mm brass hinges.

Provide catches, handles and locks to clients requirements.

doors D