HPK/2012/0475

14 AUG 2012

external door detail

1:10


drg no 09·8/7

doors to be timber with off white paint finish.


all glazing to be double glazed safety glass, to Building Regulation specification.

Fit patent weather/draught seals to all doors


doors A

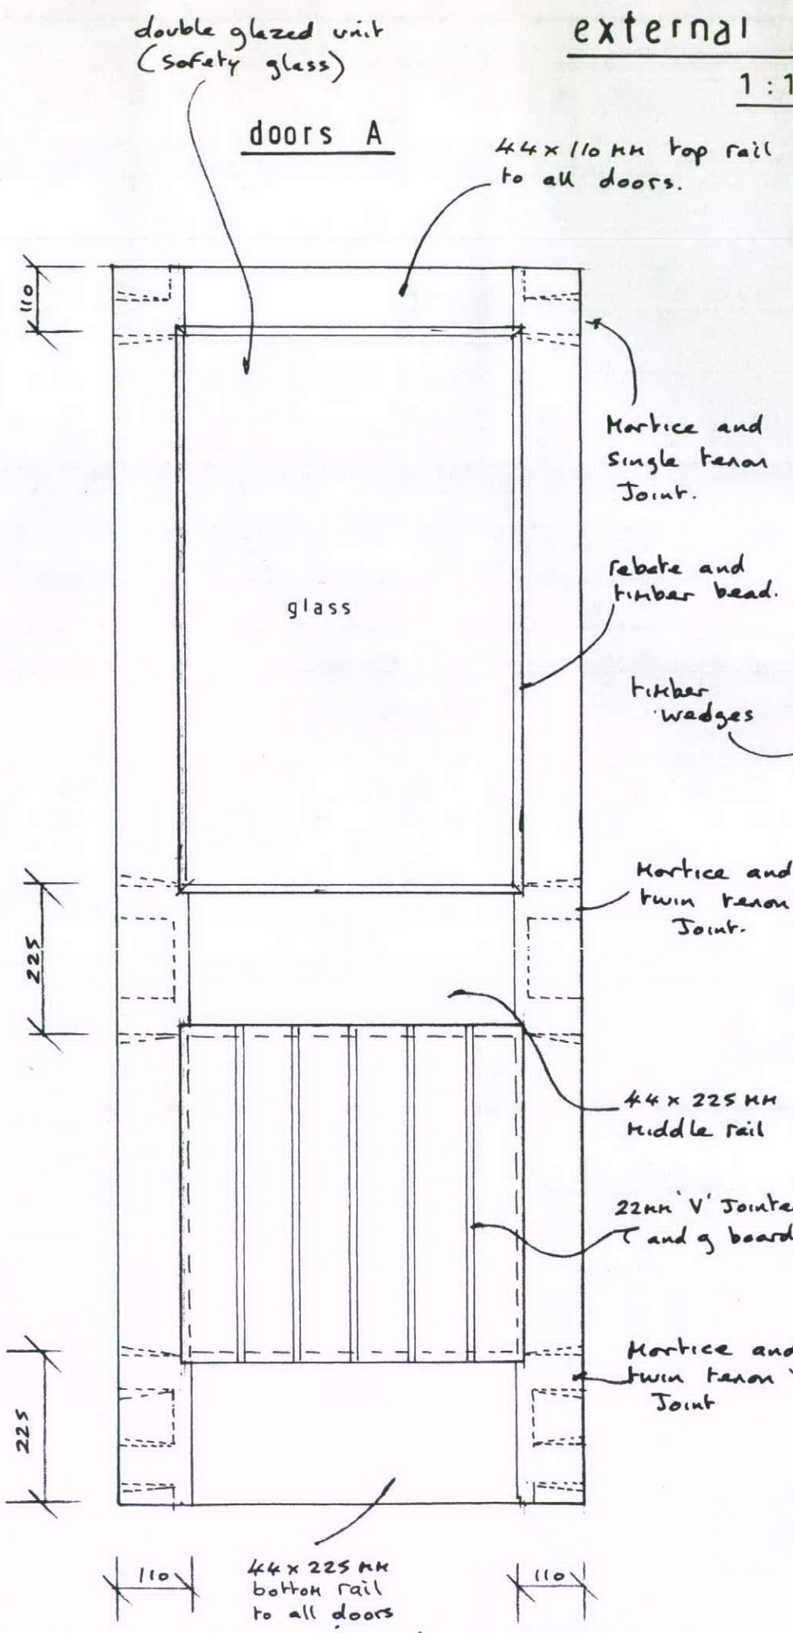

door B

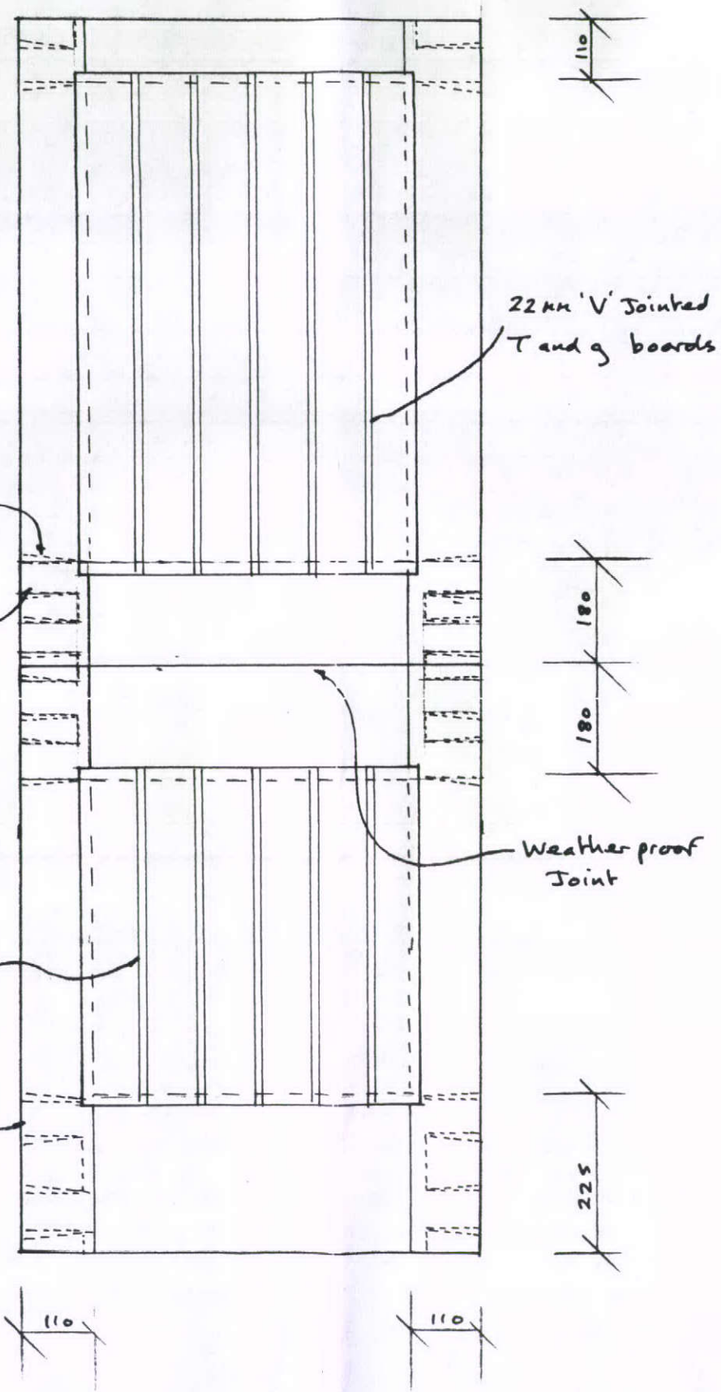

doors C

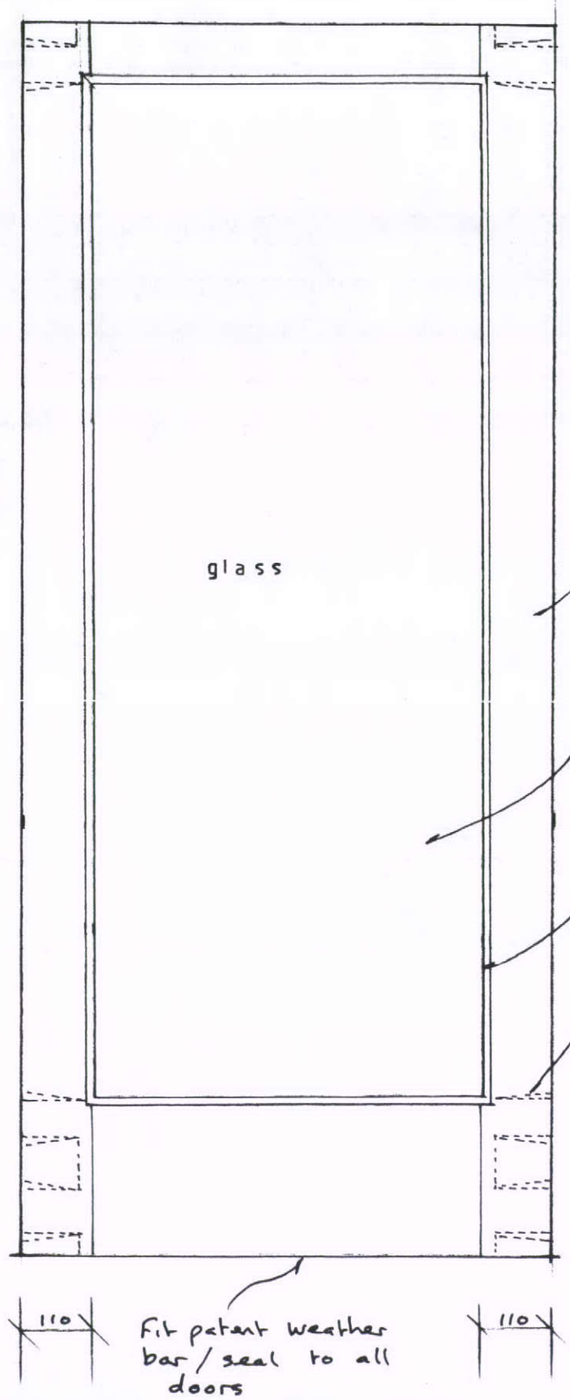

all doors to have 3no x 100mm brass hinges.

Provide catches, handles and locks to clients requirements

44 x 110 mm stiles to all doors.

double glazed unit (safety glass)

rebate and timber bead.

timber wedges

225