
drg no 09·8/2

John F. Lomas. M.R.I.C.S., M.B.Eng
Rothbury
Cowhill Road
Hayfield
High Peak SK22 2JF
Tel. 01663 745186

HPK/2012/0475
14 AUG 2012

proposed ground floor

1 : 50

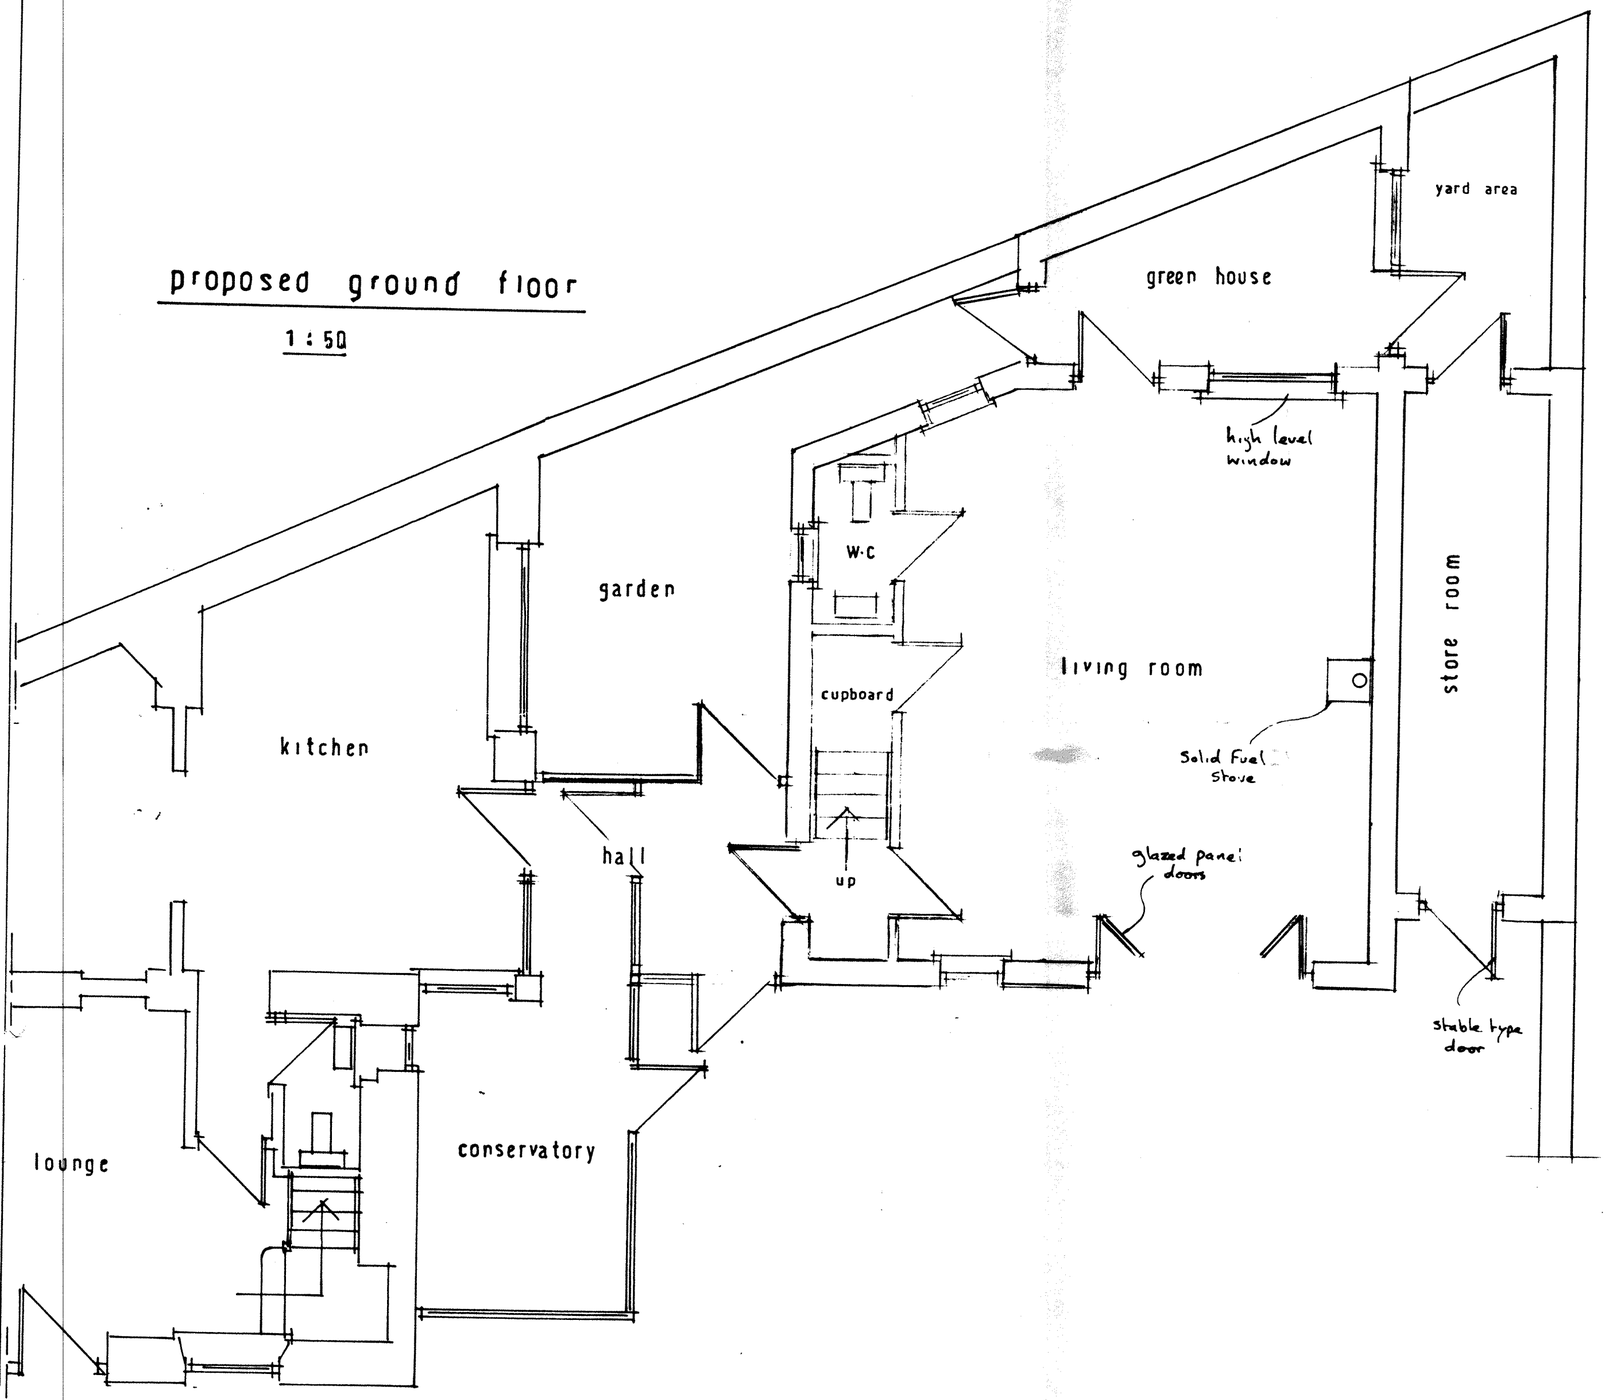

proposed first floor

1 : 50

