HPK/2012/0476


drg no 12148/3

14 AUG 2012

John F. Lomas. M.R.I.C.S., M.B.Eng
Rothbury
Chapel Road
Hayfield
High Peak SK22 2JF
Tel. 01663 745186

Mild steel staircase to be factory Manufactured by Specialist. Colour dark green.

staircase side elevation

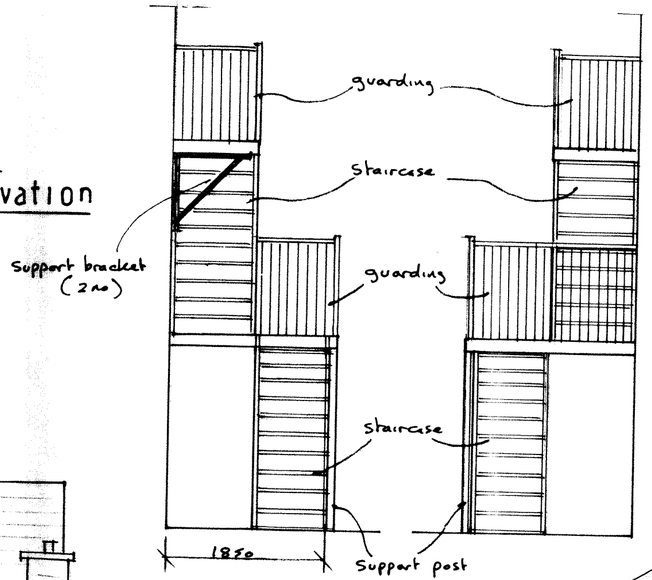


staircase side elevation

existing rear



proposed rear

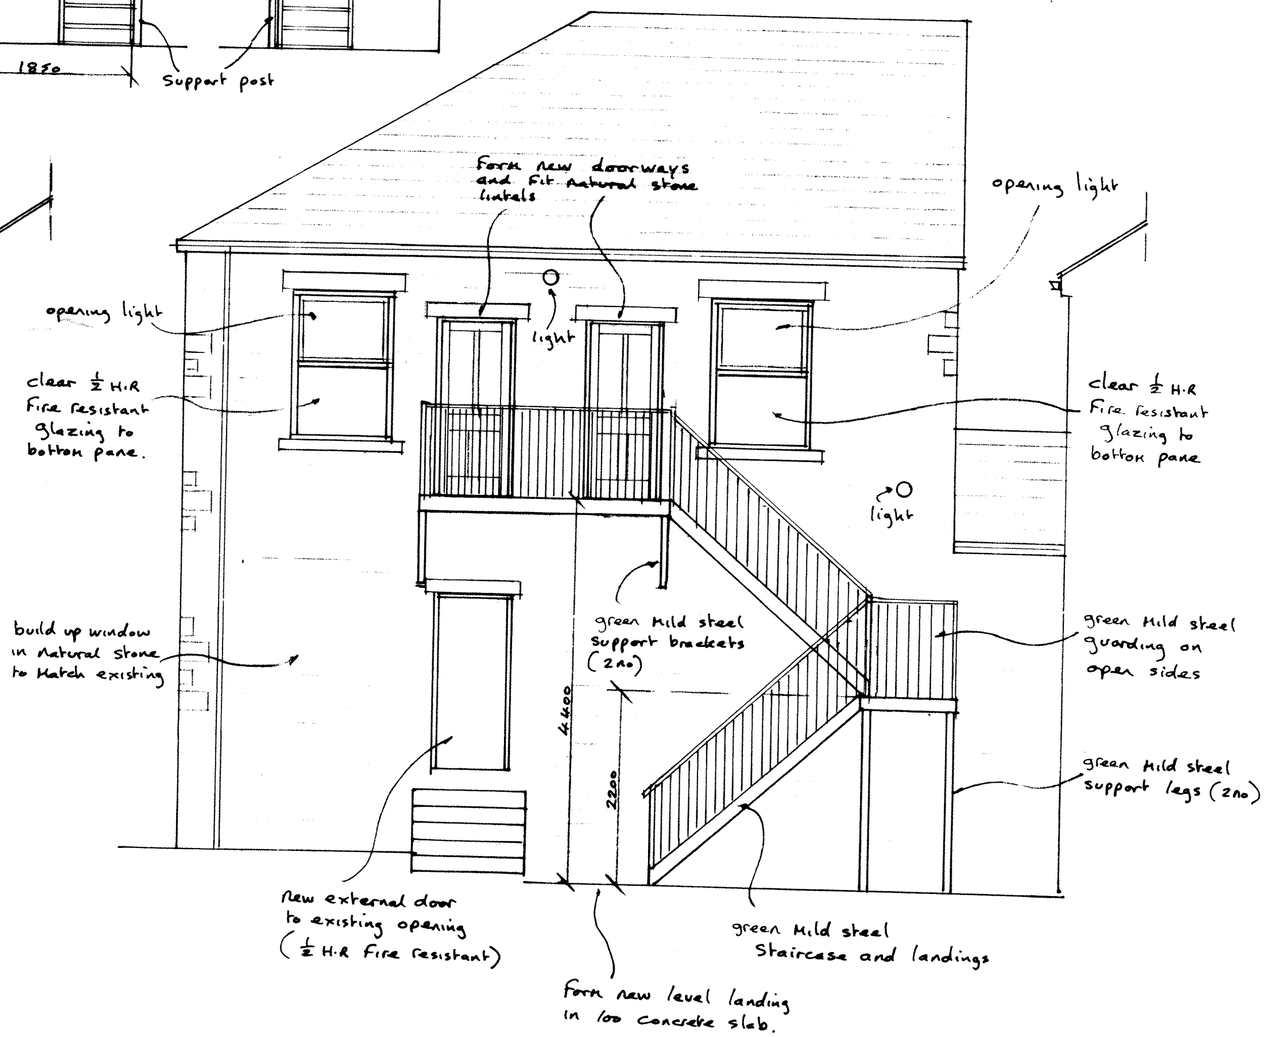

First Floor external doors to be hardwood with top glazed panel, door colour dark green

ground Floor external door to be a Fire resistant timber Flush door, door colour dark green

Windows to be White u.p.v.c

Build up existing window openings in Natural Stone to Match existing.

scale 1:50