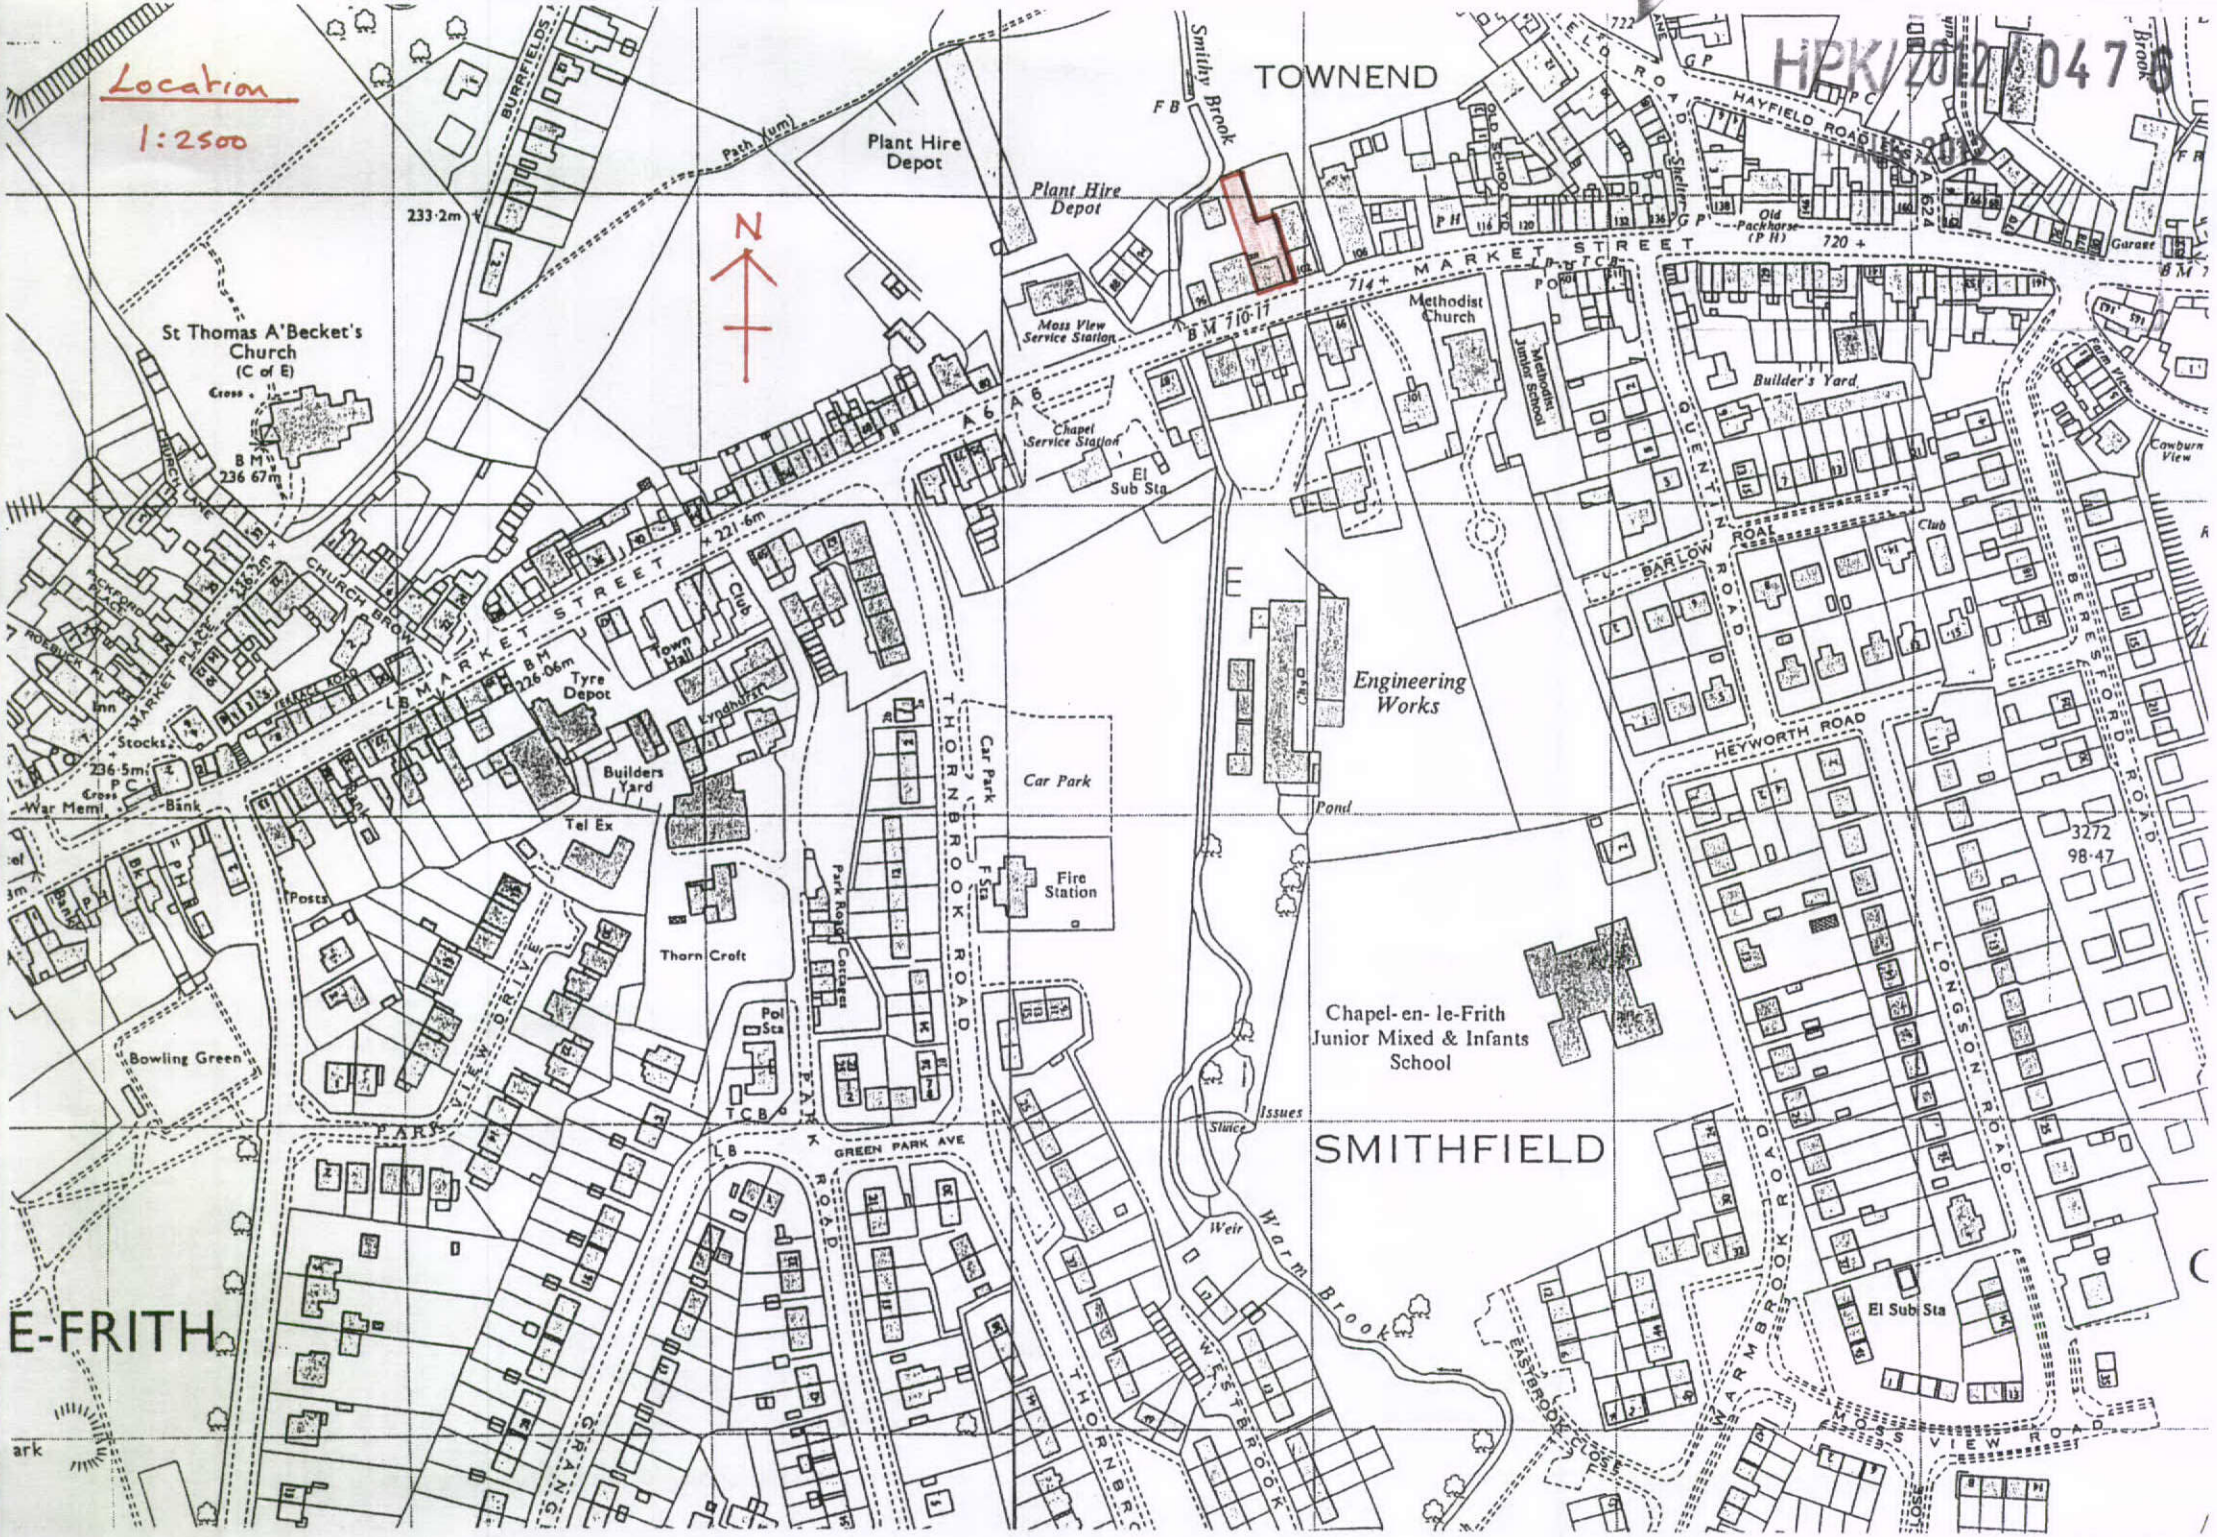

Location
1:2500
HPK/2022/0476
TOWNEND
SMITHFIELD
E-FRITH
Plant Hire Depot
Plant Hire Depot
Smithy Brook
FB
Path (um)
233·2m
St Thomas A'Becket's Church
(C of E)
Cross
BM 236·67m
BM 226·06m
BM 210·11
714+
720+
MARKET STREET
Mass View Service Station
Chapel Service Station
El Sub Sta
Methodist Church
Methodist Junior School
Builder's Yard
Old Packhorse (P H)
Garage
Old School
Shelter
Club
Town Hall
Tyre Depot
Lyndhurst
Builders Yard
Tel Ex
Posts
Thorn Croft
Pol Sta
Car Park
Fire Station
Engineering Works
Pond
Chapel-en-le-Frith Junior Mixed & Infants School
Issues
Sluice
Weir
Warm Brook
Bowling Green
PARK VIEW DRIVE
GREEN PARK AVE
PARK ROAD
THORNBROOK ROAD
WESTBROOK
EASTBROOK CLOSE
WARMBROOK ROAD
LONGSON ROAD
HEYWORTH ROAD
BARLOW ROAD
QUEEN'S ROAD
HAYFIELD ROAD
3272
98·47
El Sub Sta
Stocks
Inn
Bank
War Mem
Church Brow
Rockford Place
Market Place
Ferrers Road
Burrfields
Path (um)
Cowburn View
Beresford Road