



SOUTH ELEVATION
SCALE 1.100

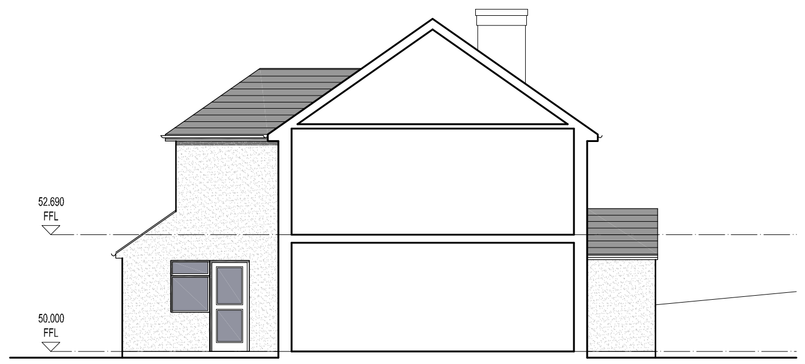


EAST ELEVATION
SCALE 1.100

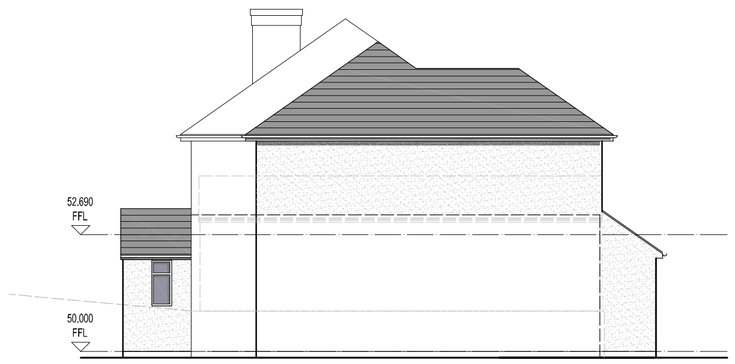


NORTH ELEVATION
SCALE 1.100




WEST ELEVATION
SCALE 1.100

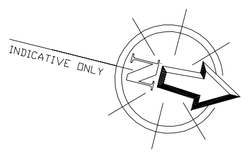

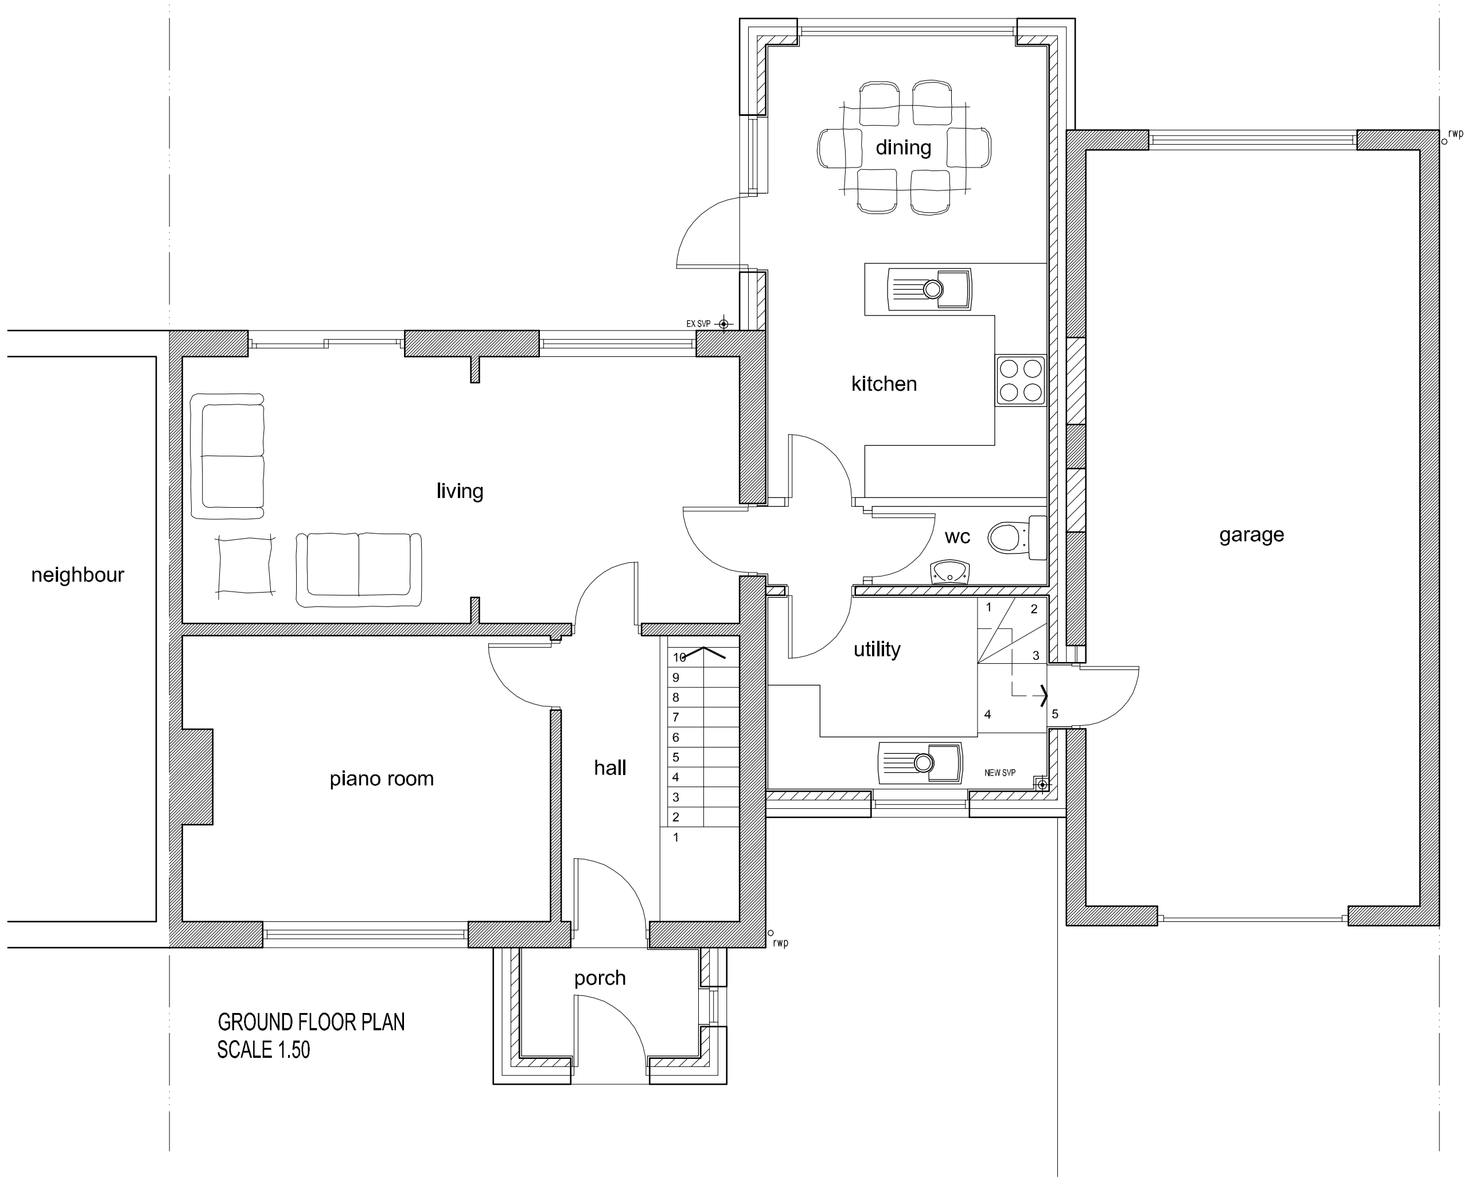

GROUND FLOOR PLAN
SCALE 1.50

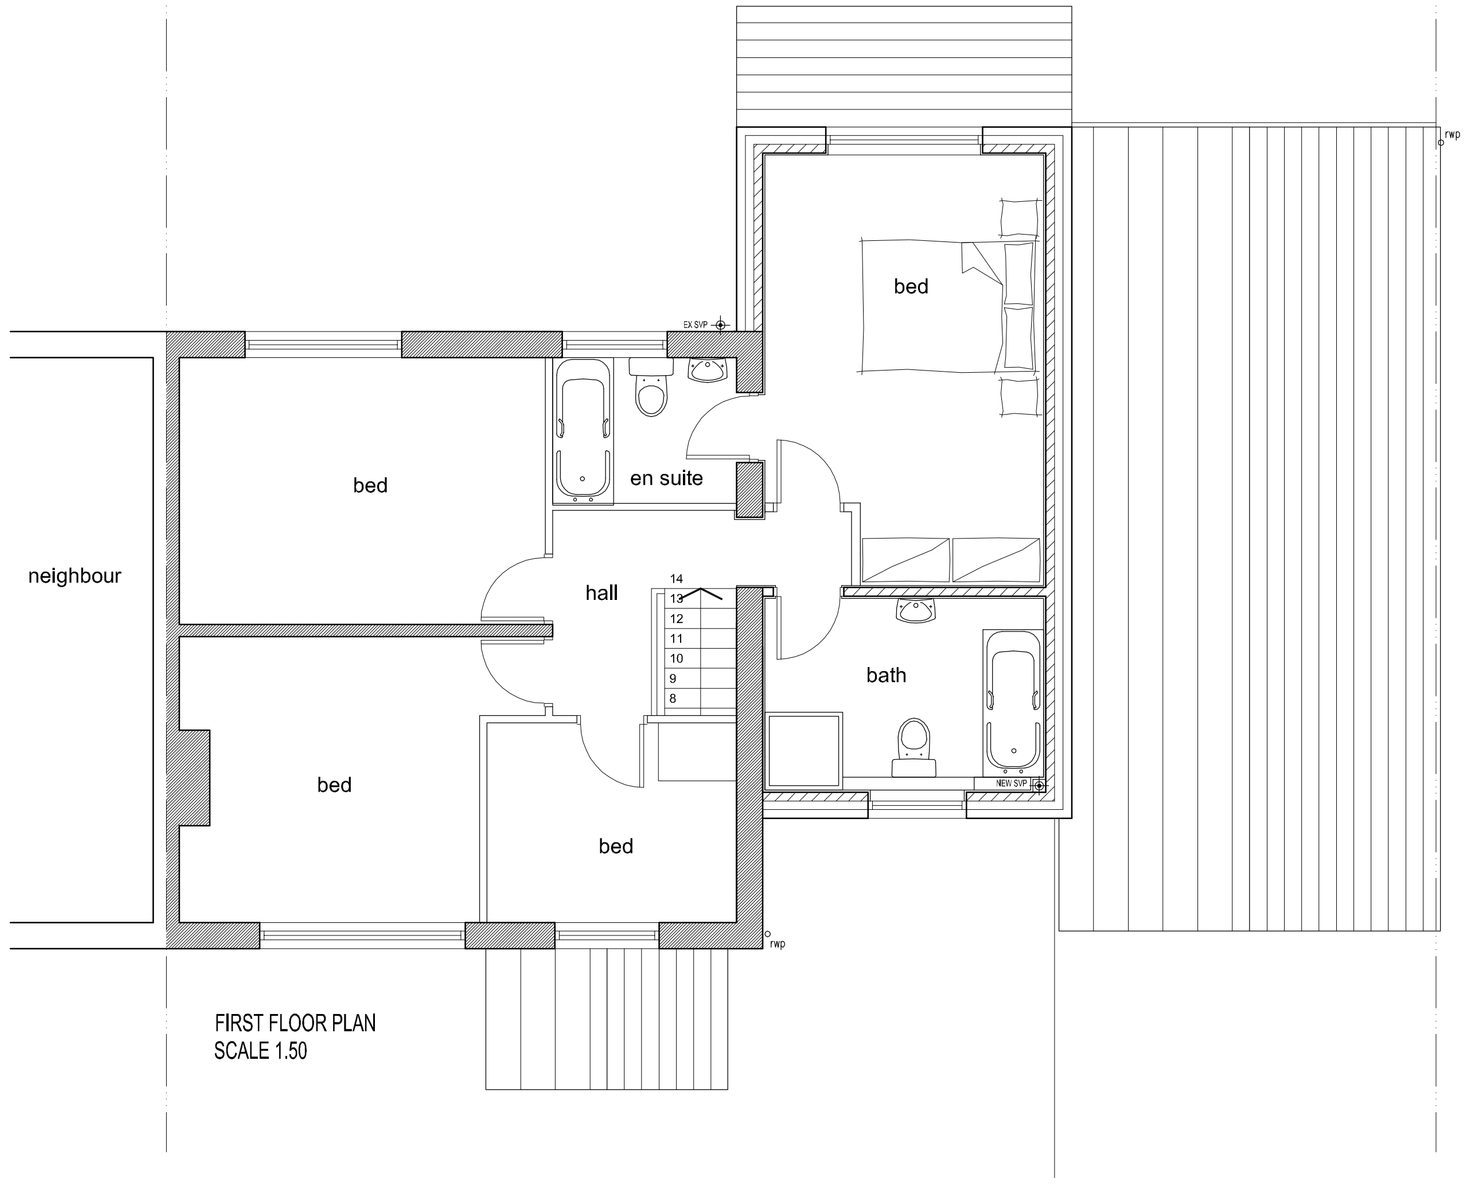

FIRST FLOOR PLAN
SCALE 1.50

Revision | Date
- -

RMBD
RICHARD MUNDY BUILDING DESIGN LTD

Alterations & Extensions

48 Ferndale Avenue, Harper Hill, Buxton

Mr & Mrs Watterson

Proposed

Plans & Elevations

Richard Mundy Building Design Ltd.
Travel House, Buxton Road,
Bakewell, DE45 1BZ
Tel & Fax: 01629 815053
e-mail: info@rm-bd.co.uk

Date: August 2012	**Scale:** A3 issue 1.100	A1 issue 1.50
Ref: JM	**Dwg. No.** 1511-04	

© COPYRIGHT EXISTS ON THE DESIGNS AND INFORMATION SHOWN ON THIS DRAWING
The Contractor must verify all dimensions on site before making shop drawings or commencing work of any kind. No dimensions to be scaled from this drawing. Architect to be notified of any discrepancies in dimensions immediately.