

PROPOSED SECTION A-A 1:100

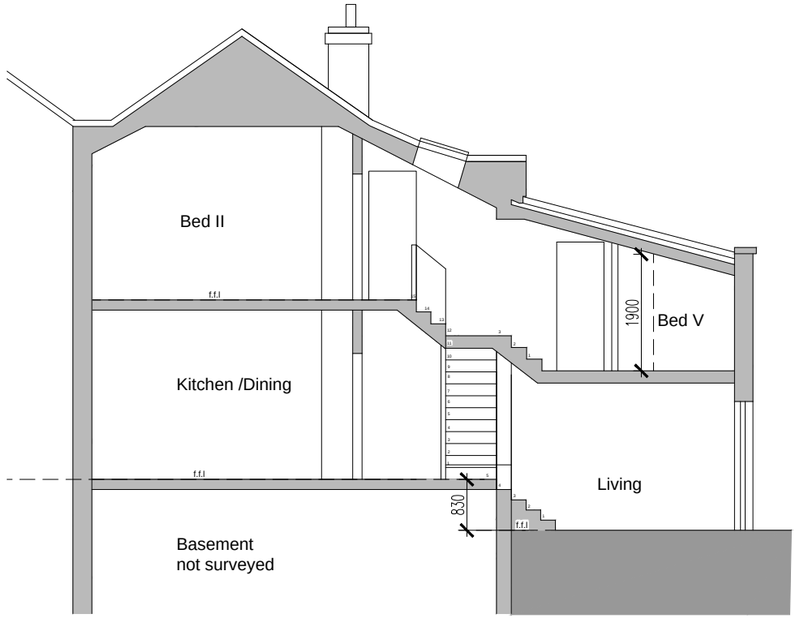

PROPOSED SECTION B-B 1:100

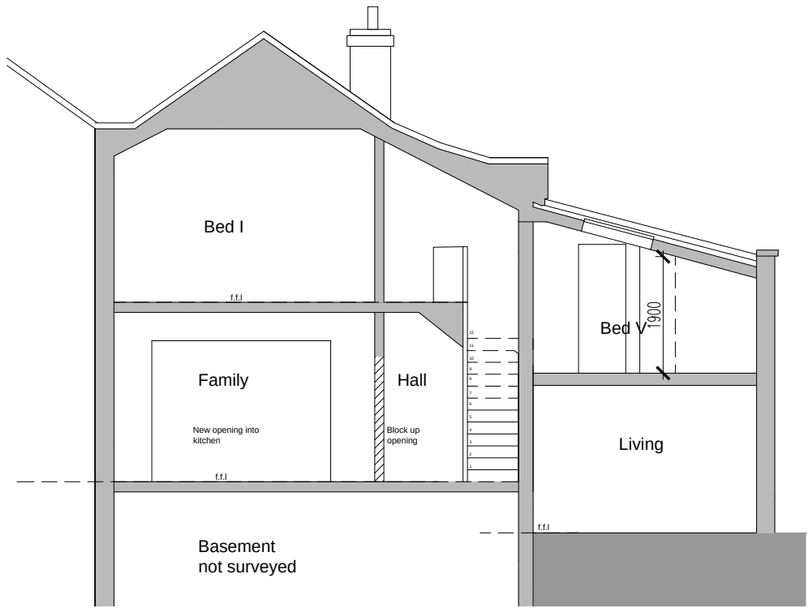

SlaterWilde Ltd
Architects & Designers
Tall Trees, 8 Crossings Road
Chapel-en-le-Frith
High Peak, SK23 9RZ
Tel: 07811 964516
Email: contact@slaterwilde.co.uk
Web: www.slaterwilde.co.uk

notes

1. DO NOT SCALE FROM THIS DRAWING - USED FIGURED DIMENSIONS ONLY

2. TO BE READ IN CONJUNCTION WITH ALL OTHER CONSULTANTS DRAWING, REPORT ANY DISCREPANCIES BEFORE AFFECTED WORK COMMENCES

3. ALL SETTING OUT DIMENSIONS TO BE CHECKED ON SITE BY CONTRACTOR BEFORE WORK COMMENCES

rev. description

client: Mr & Mrs WellingtonEvans

project: EXTENSION & ALTERATION 2
Watford Cottages, Watford Lane
New Mills

drawing title: PROPOSED SECTIONS

drawing number: SW013-P008

revision: –

drawing status: PLANNING

scale: 1:100 @A3

date: Aug 2012

drawn by: CW

checked by: JS

Director: J L Slater Director: C L Wilde
Registered Office: 8 Crossings Road High Peak
Registered Co. No. 07819049