

WEST SIDE VIEW

Scale 1:100
at A3 size paper

Revised Proposed rear decking at No 1 Old Smithy Road, New Mills.

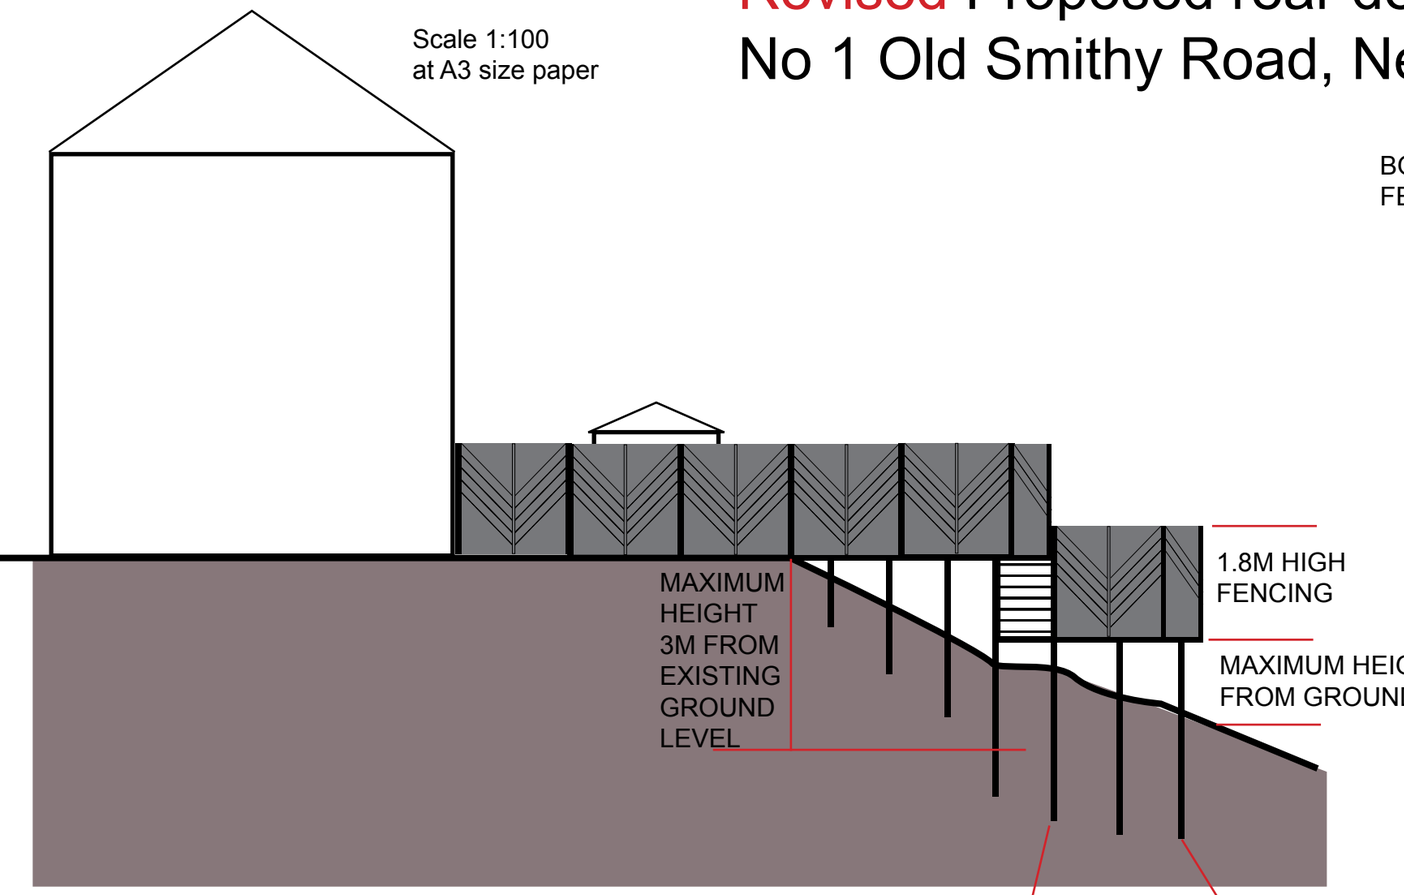

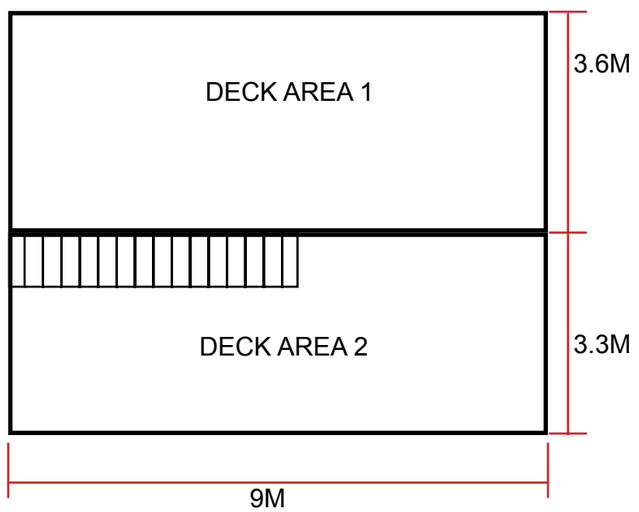

PLAN VIEW


Scale 1:100
at A3 size paper

Total deck area 62^{2}m

All joists for this frame will be 150mm x 50mm set on 100mm square supports bolted together and concreted into the ground.

A platform of 900mm square will be constructed into top level and a set of steps down to the lower level with a handrail for safety.

North

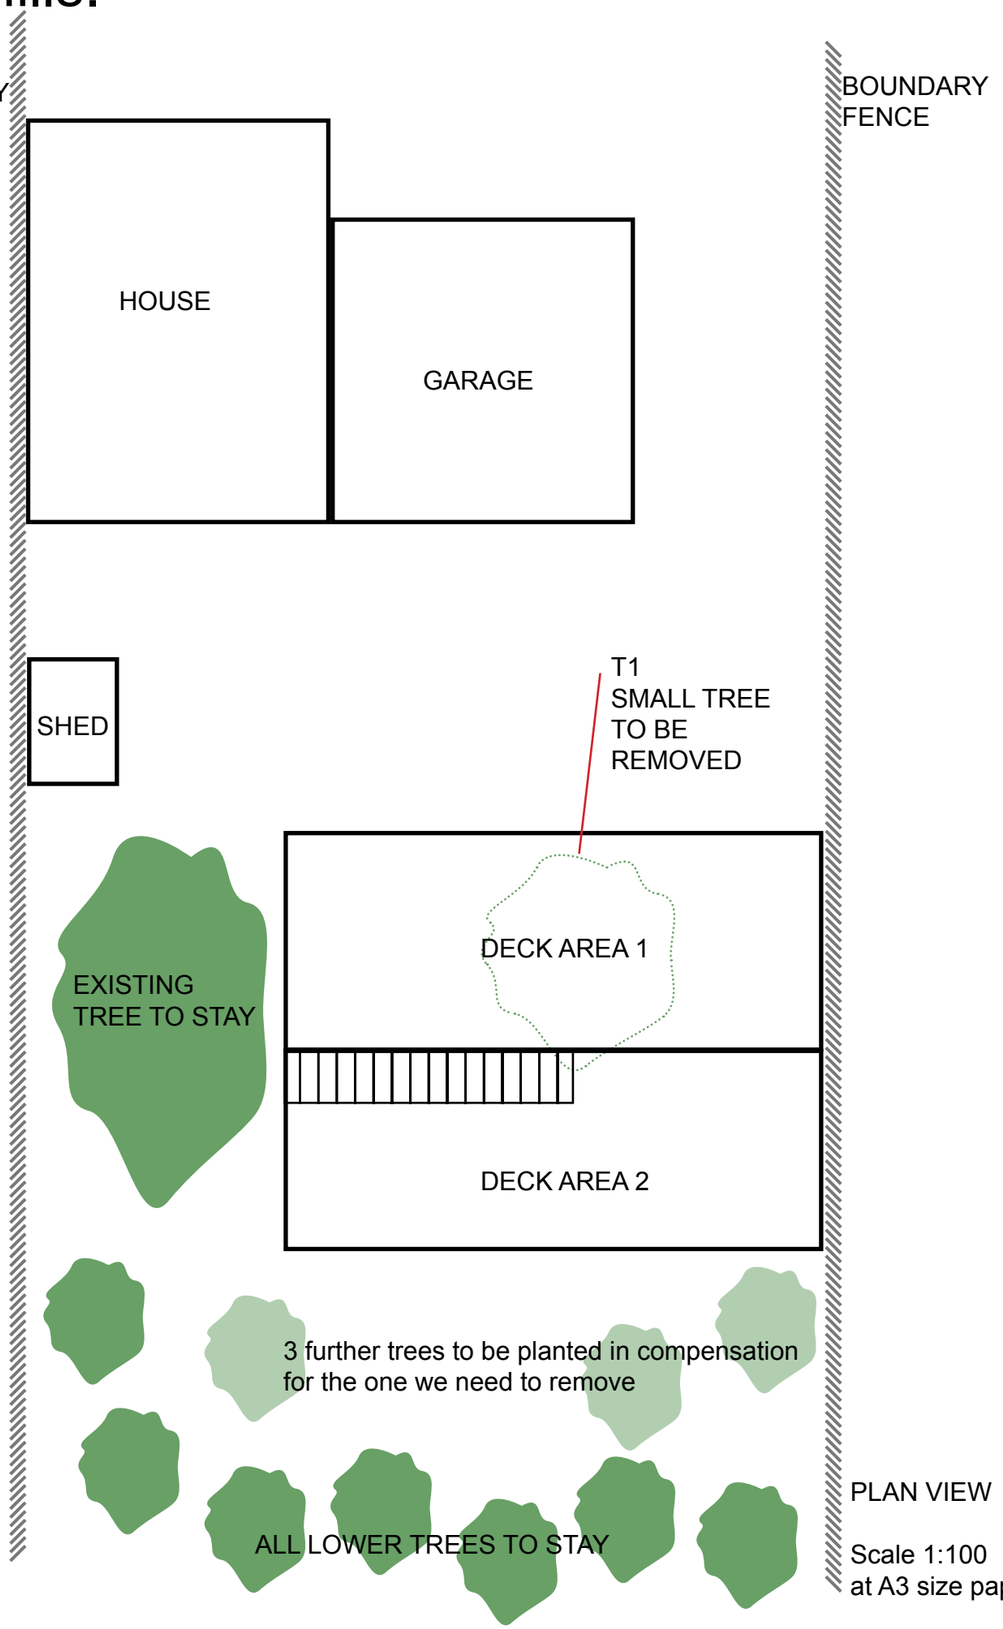

PLAN VIEW

Scale 1:100
at A3 size paper