
THIS DRAWING IS NOT TO BE COPIED OR REPRODUCED
WITHOUT THE PRIOR WRITTEN CONSENT OF PLANMART LTD.




EXISTING FRONT ELEVATION

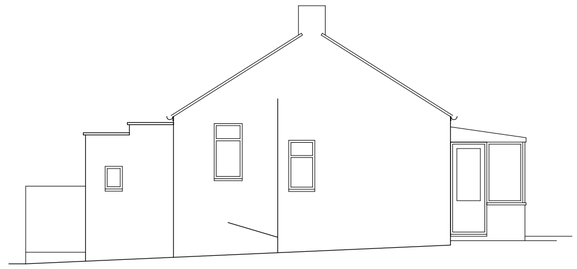


EXISTING SIDE ELEVATION




EXISTING REAR ELEVATION

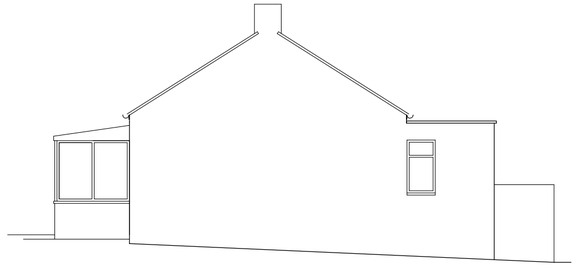

EXISTING SIDE ELEVATION

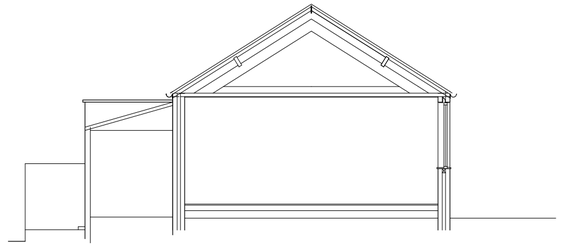

SECTION

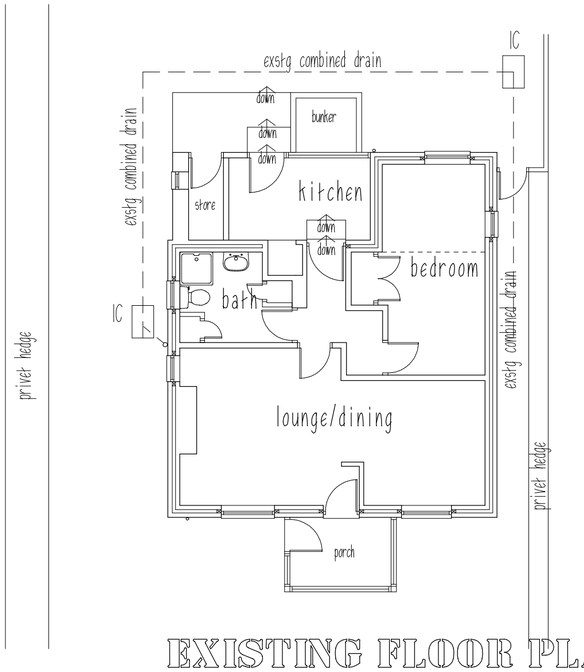

EXISTING FLOOR PLAN

PLANMART

Client:

Mr. Bates.
66 Long Lane, Charlesworth, Glossop. SK13 5ET

Project:

Proposed rear extension.

Title:

Existing plans, section and elevations.

Scale: 1:100 A2 sheet

Drawn:	Date:
MH	Aug 2012
Project no.: 2464	Drawing no.: 2464-1

PLANMART LIMITED
53A High St. West, Glossop,
Derbyshire SK13 8AZ.
Tel: 01457 863153 E mail: planmart@btconnect.com