
HPK/2012/0458

20 AUG 2012

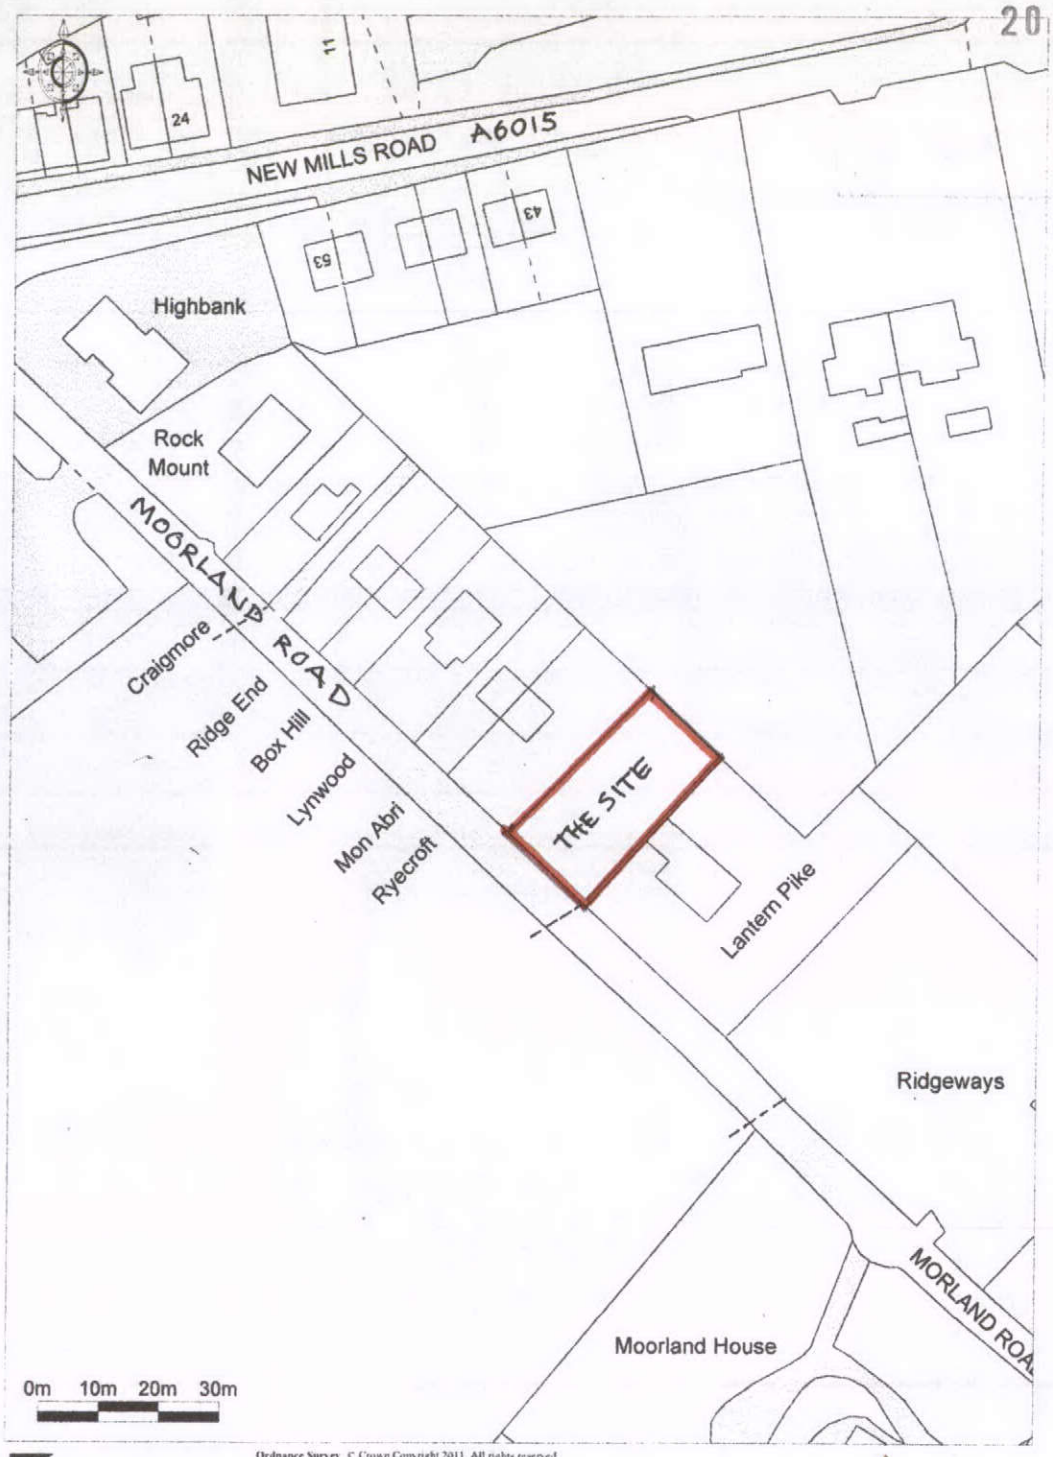

Promap®

Ordnance Survey © Crown Copyright 2011. All rights reserved.
Licence number 100020449. Plotted Scale - 1:1250

NEW HOUSE
MOORLANDS ROAD,
BIRCH VALE,
HIGH PEAK, SK22 1BS.

LOCATION

SCALE 1.1250

DWG No. P01

Mel Cranmer
1 Park Crescent,
Little Hayfield,
High Peak, SK22 2NP

01663 745809

mel_cranmer@btinternet.com