EXISTING FRONT ELEVATION

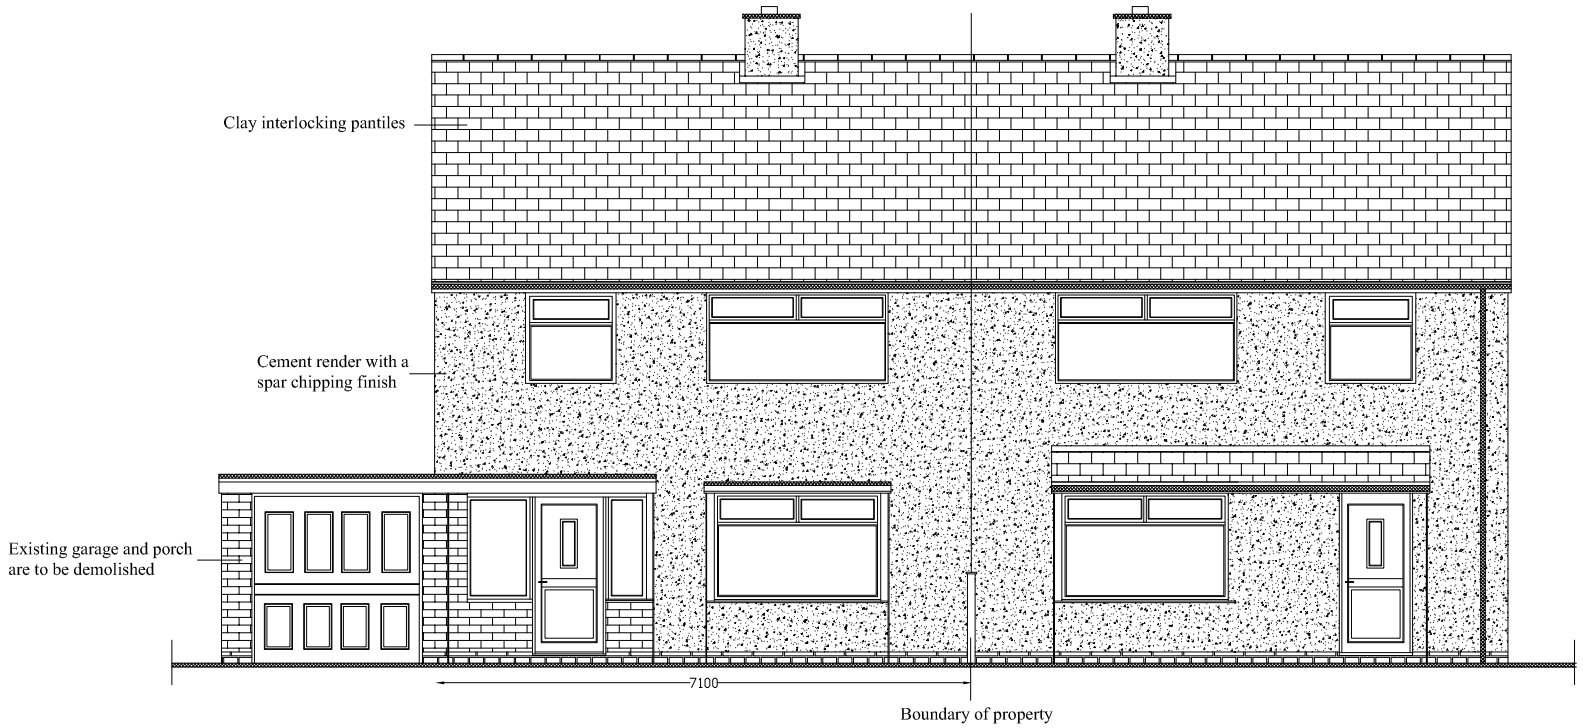

EXISTING REAR ELEVATION

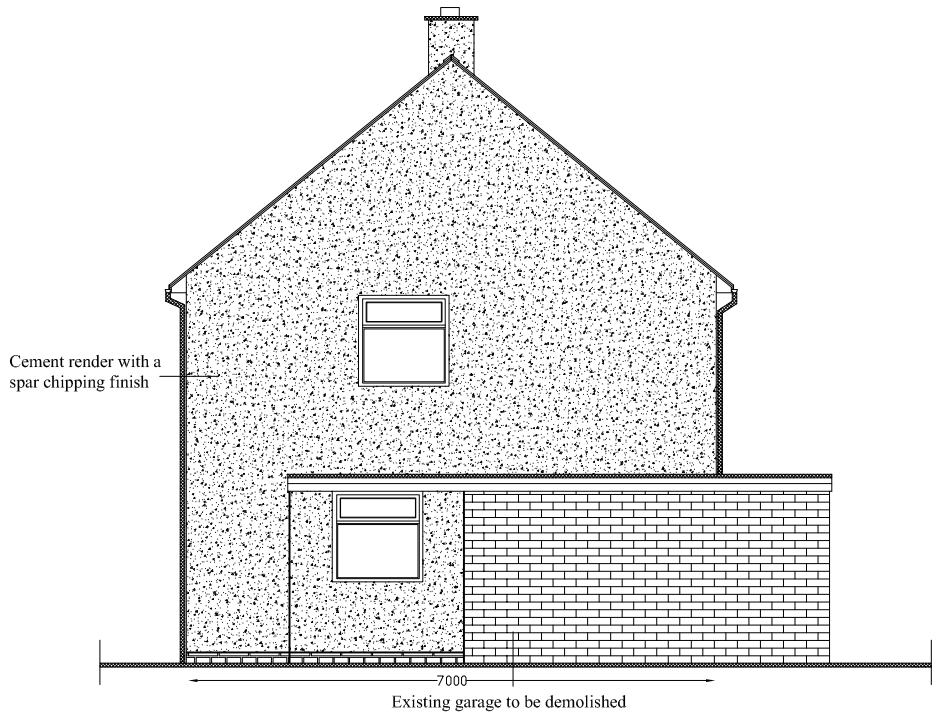

EXISTING REAR ELEVATION

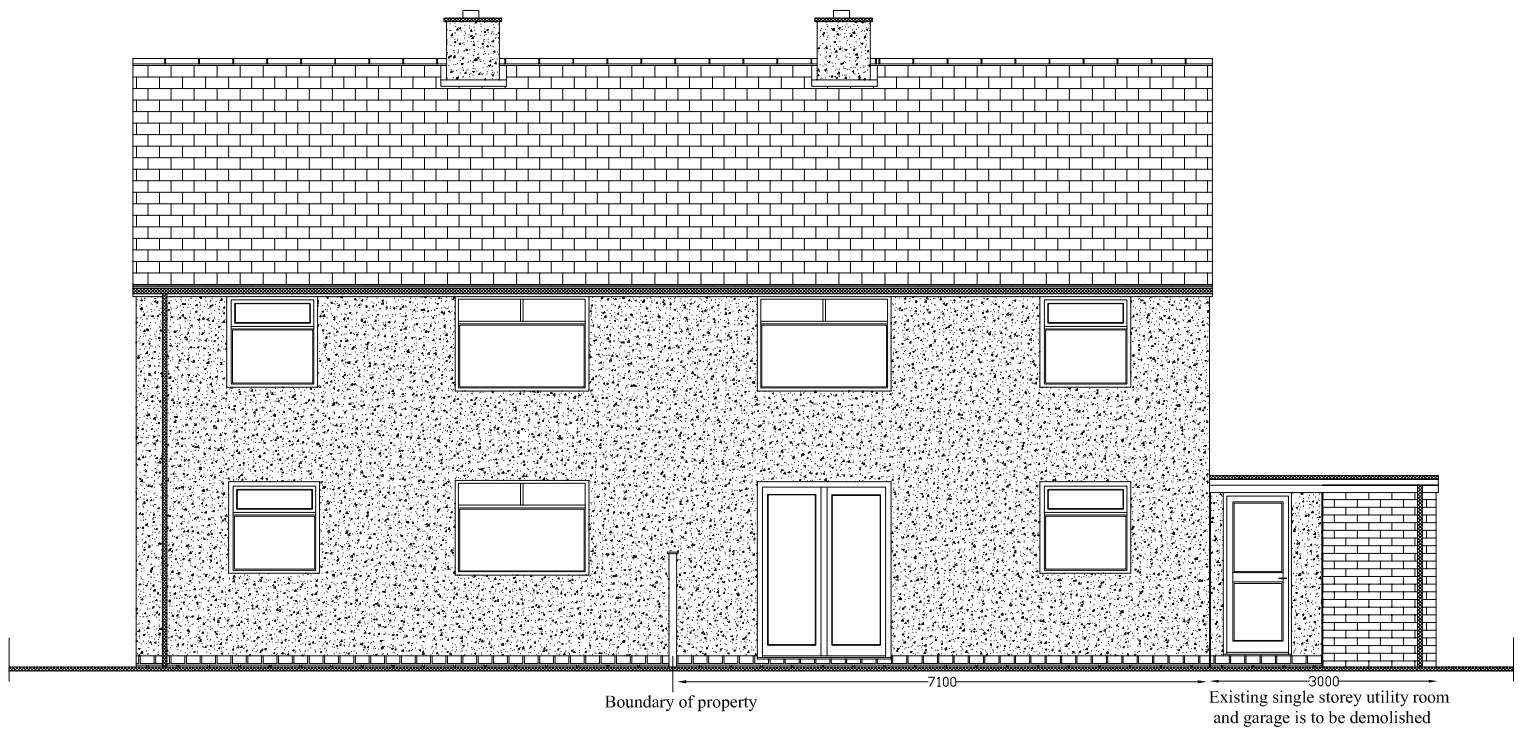

SCALE 1:100

DRAWING NO. 02