HPK/2009/0319

HIGH PEAK BOROUGH COUNCIL
GLOSSOP SITE
RECEIVED
11 JUN 2009
FILE REF
REPLY REQUIRED

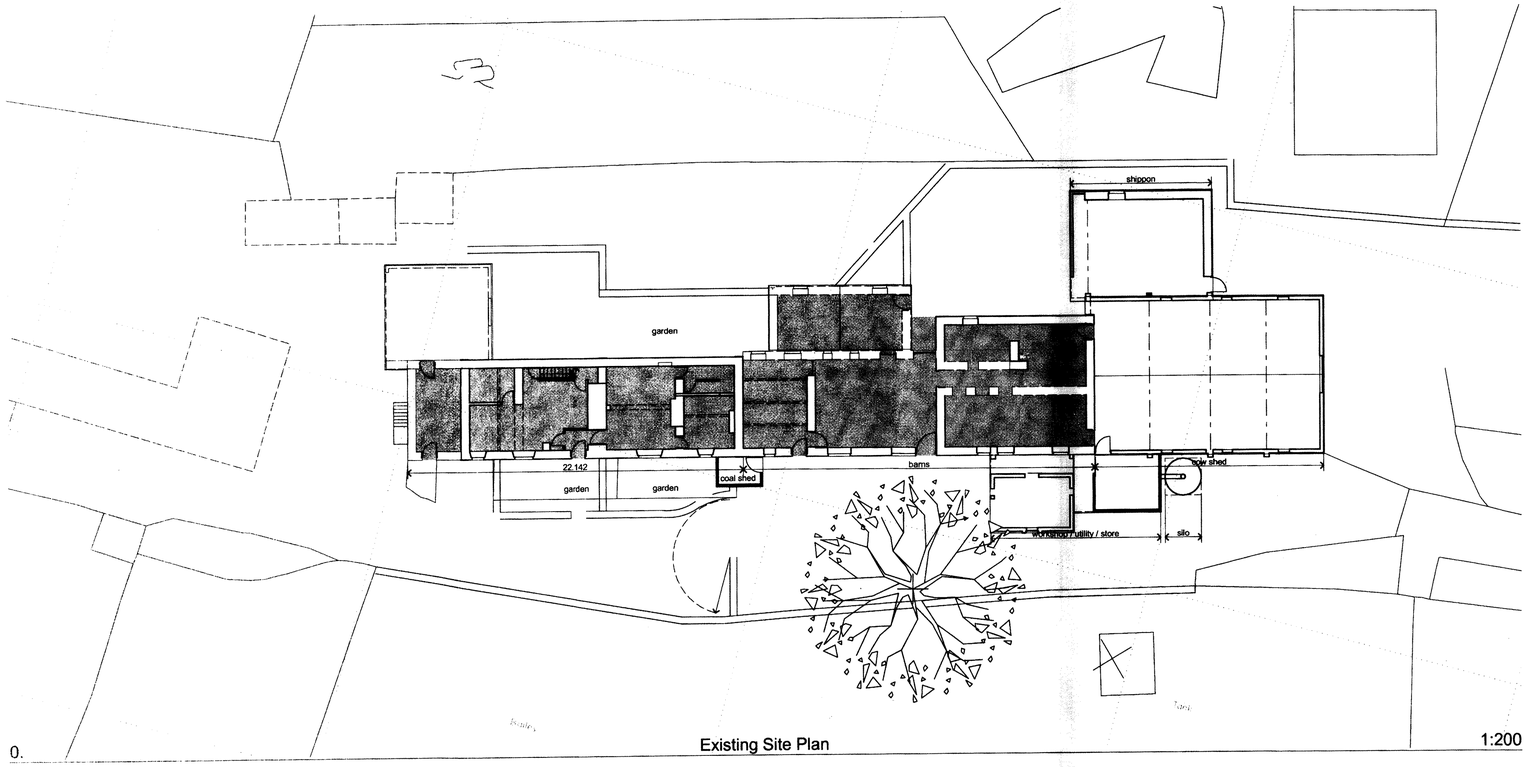


0.

Existing Site Plan

1:200

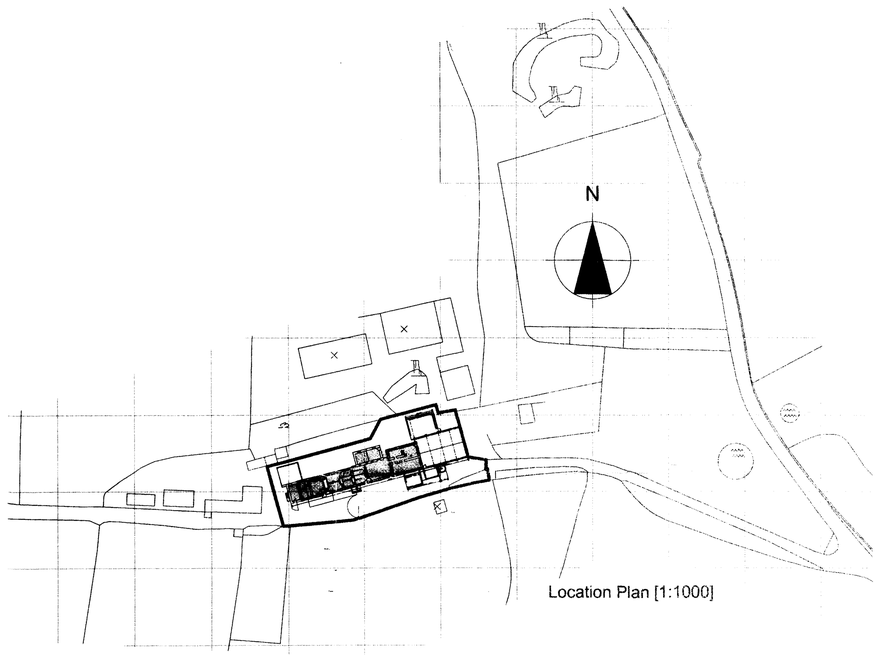


Location Plan [1:1000]

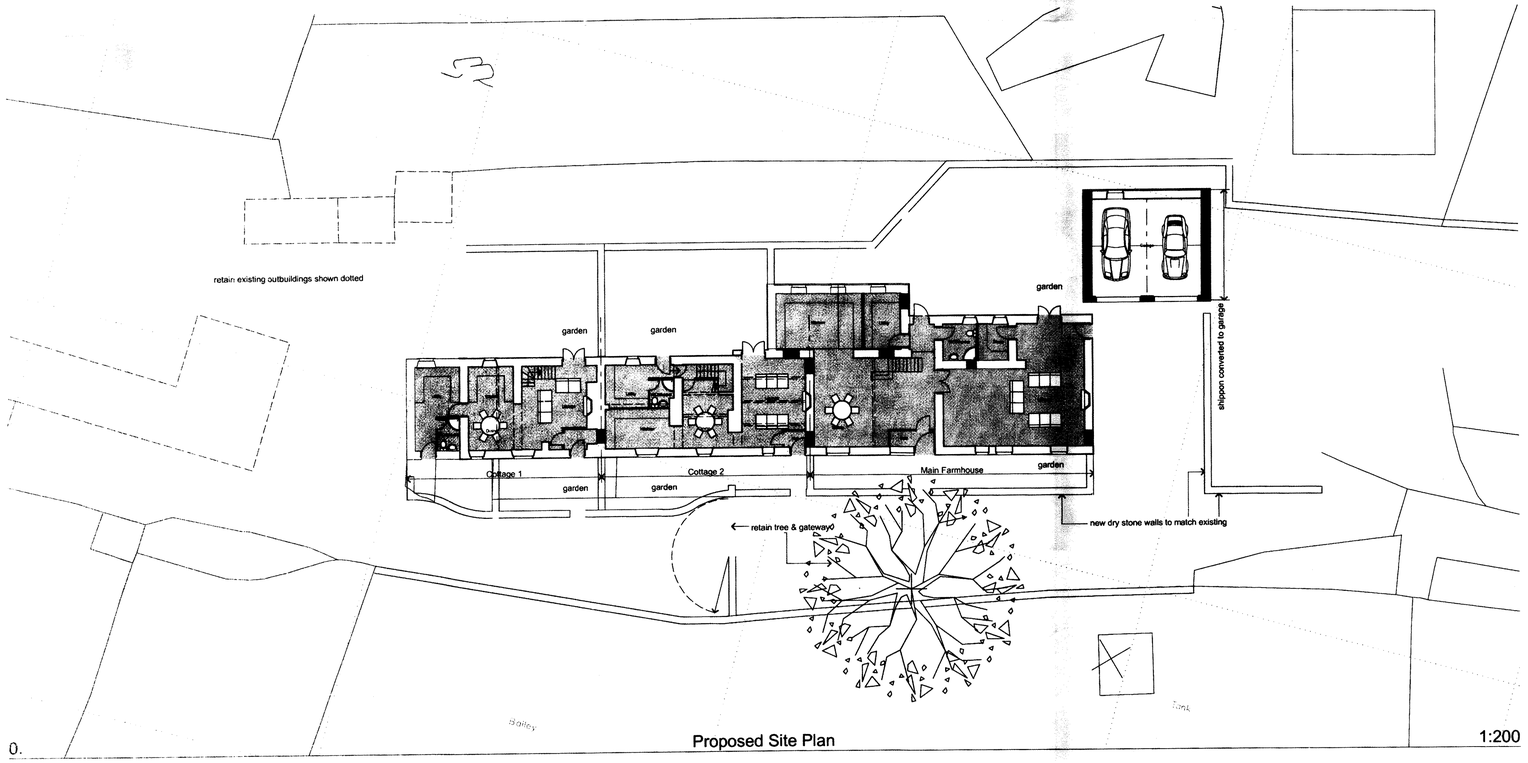


0.

Proposed Site Plan

1:200

Lorains Design Associates Ltd
7 Buxton Road West
Disley
Stockport
SK12 2AE

T 01663 766122 F 01663 768177

Project:
**Proposed redevelopment**

Client:
Mr C Stone
Bailey Flat Farm, Fairfield, Buxton SK17 7GJ

Dwg title:
Site Plan [existing & proposed]

Dwg no:
0705/BFF/05

Revision no.

Scale:
1:200 @ A1

Date:
080224