HPK/2012/0487

28 AUG 2012

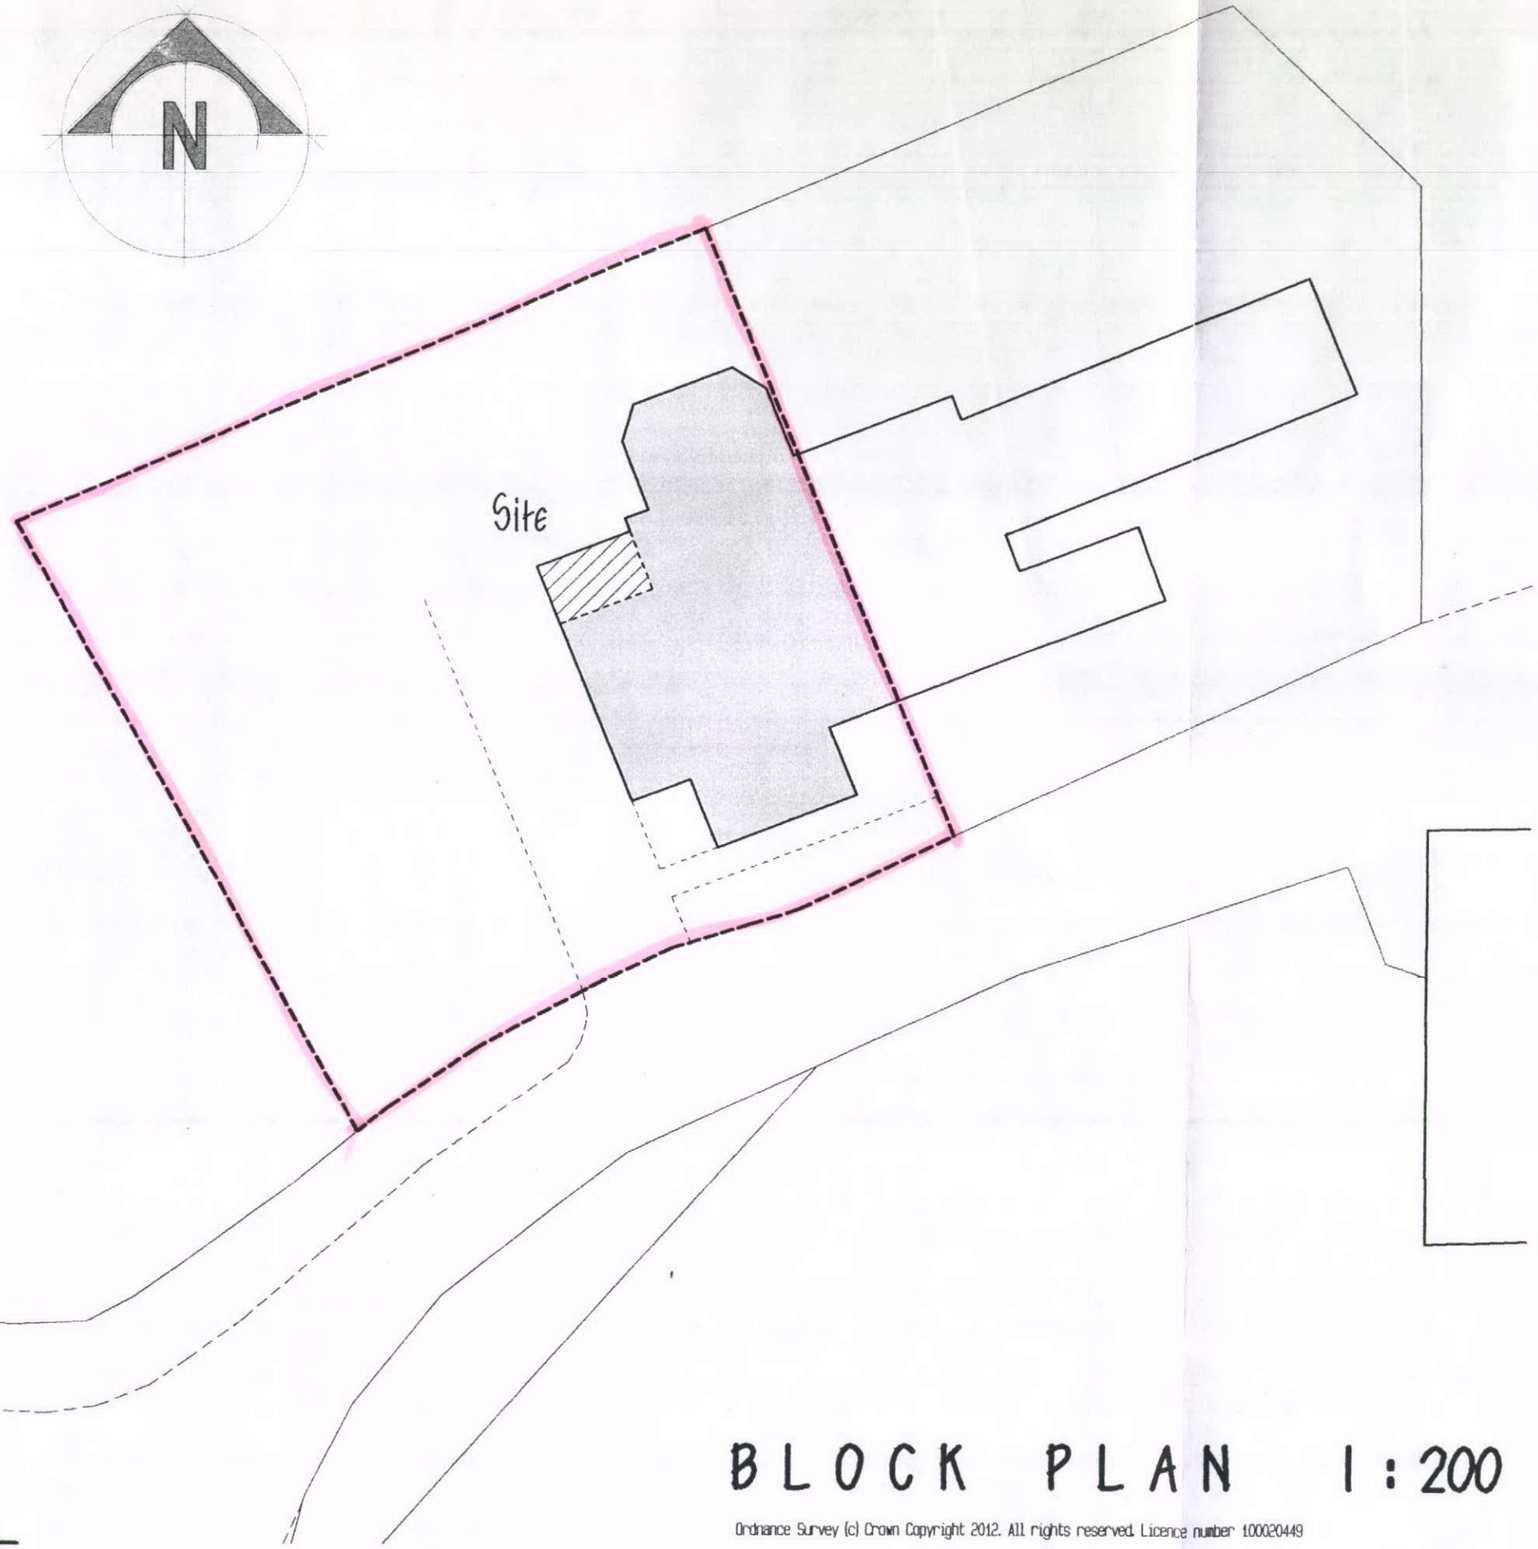

BLOCK PLAN 1:200

Ordnance Survey (c) Crown Copyright 2012. All rights reserved. Licence number 100020449



LOCATION PLAN
1:1250

Do not scale from drawing - use written dimensions only -any discrepancies should be reported to the author. This drawing is copyright and should not be reproduced without the written consent of RLM ASSOCIATES.

RLM ASSOCIATES

JOB	1, SITTINGLOW COTTAGES, CHAPEL.
CLIENT	Mr. M. & Mrs. P. MURRAY.
DRAWING	BLOCK AND LOCATION PLANS.
DATE	August 2012.
SCALE	1:200, 1:1250.
DRWG No.	RLM615/3.
REVISION	A