Do not scale off this drawing. All dimensions to be checked on site prior to manufacture and construction. This drawing is the property of Harrison Ince Partnership and should not be reproduced without permission.
All discrepancies to be brought to the attention of the architect immediately.
This drawing to be read in conjunction with the specification / bill of quantities and related drawings.

REVISIONS

–	FIRST ISSUE	11.06.12	PT
A	ELEVATION AMENDED TO ALLOW FOR METAL COLUMNS. DETAIL PLAN AND SECTIONS ADDED	13.08.12	SS
B	STANCHIONS AMENDED TO UPPER SHOPFRONT TO REDUCE NUMBER OF PANES.	21.08.12	SS
C	SHOPFRONT ELEVATION AMENDED TO SHOW OPENABLE WINDOWS ABOVE STALLRISER. NEW GAS AND ELECTRIC CUPBOARD SHOWN IN RENDERED FINISH	23.08.12	SS
D	SHOPFRONT VERTICAL TRANSOM'S AMENDED IN LINE WITH PLANNER'S COMMENTS. ELECTRIC AND GAS CUPBOARD SHOWN AND EXIT DOOR AMENDED IN LINE	28.08.12	SS

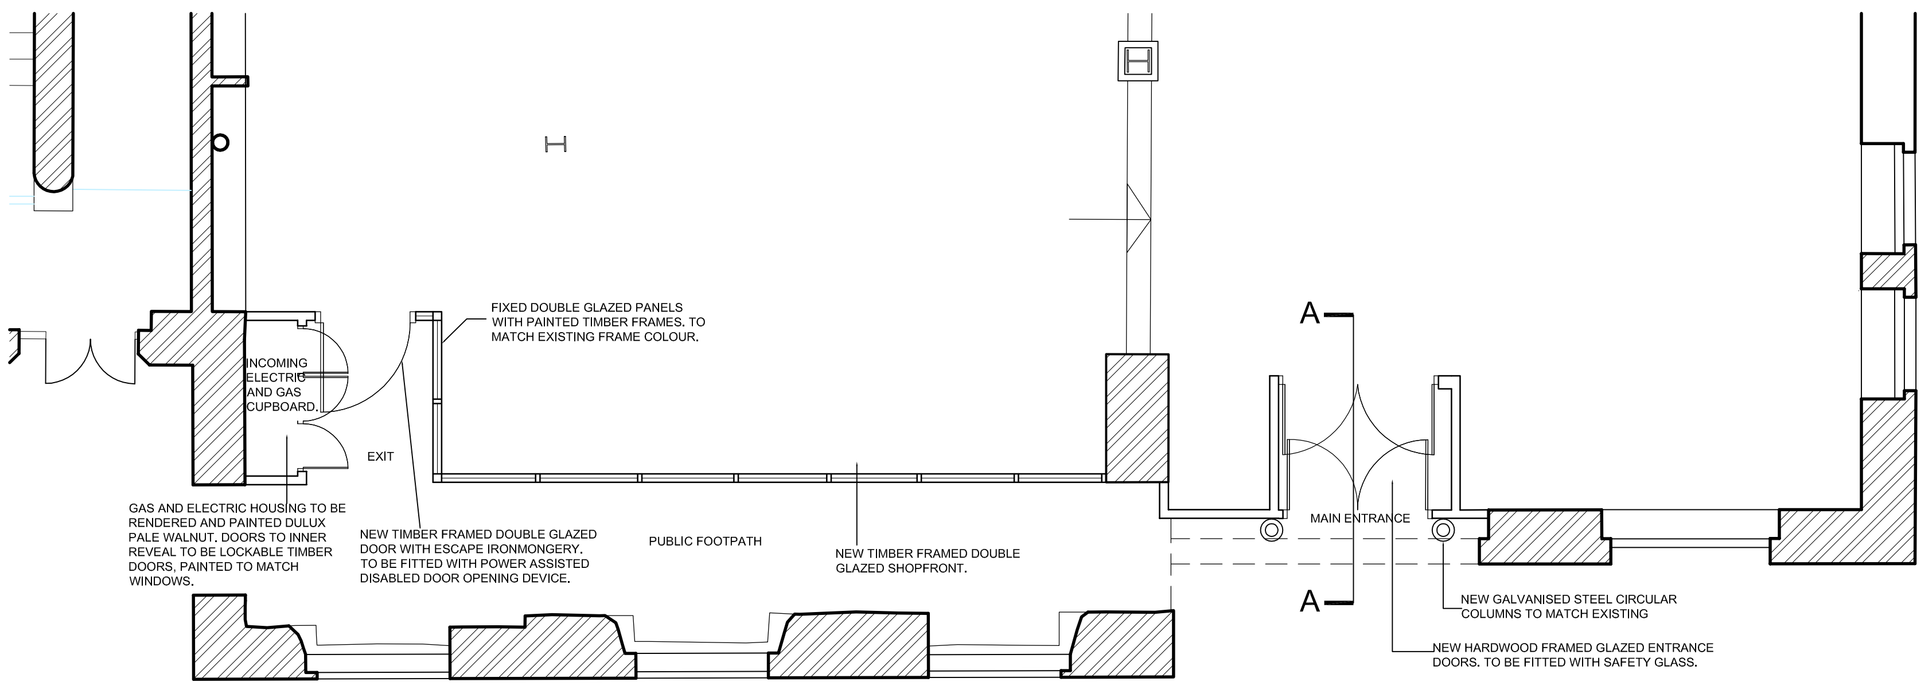

PROPOSED SHOPFRONT PLAN
SCALE 1:50



PROPOSED EXTERNAL ELEVATION
SCALE 1:100

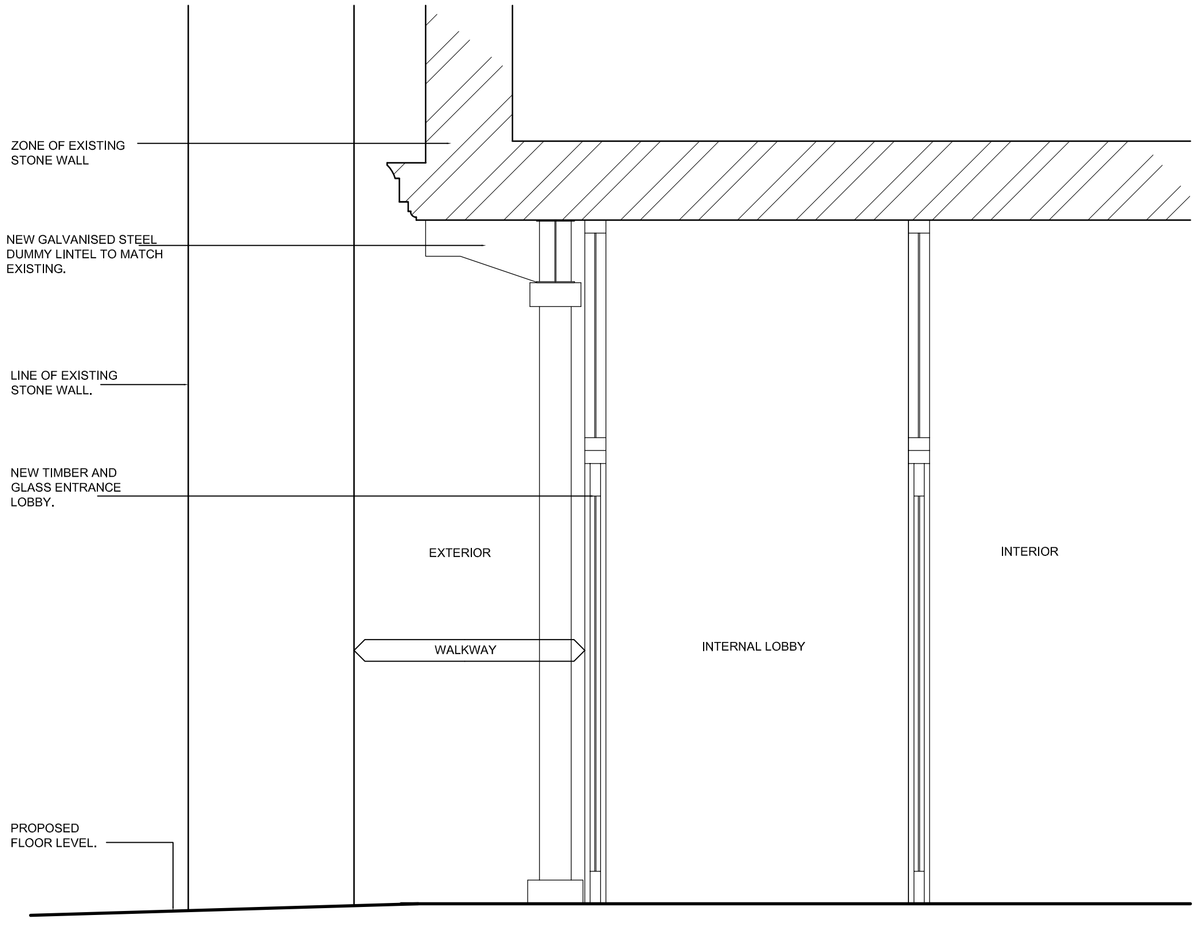

PROPOSED SHOPFRONT SECTION A-A
SCALE 1:20

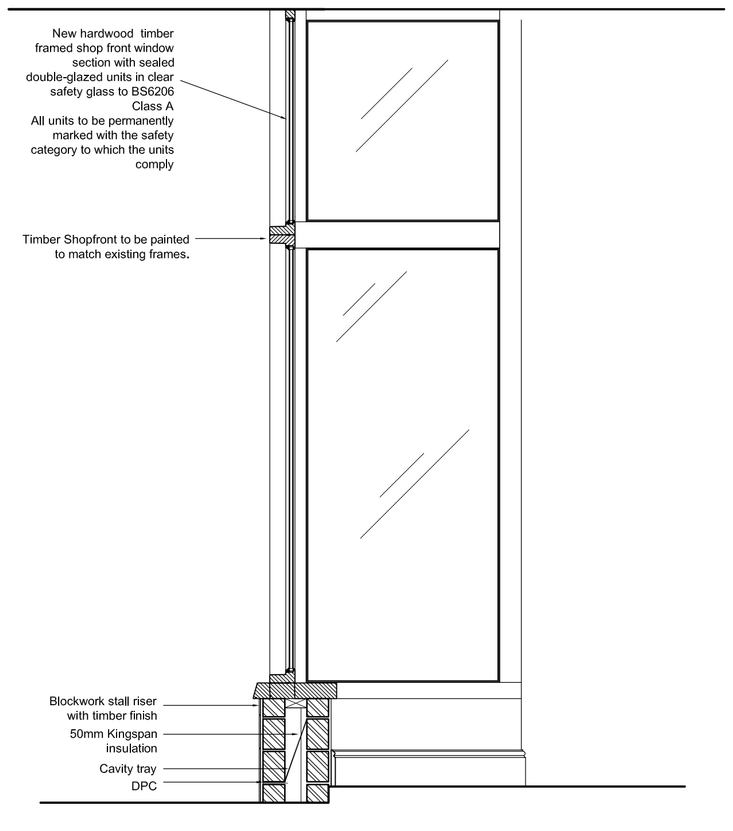

PROPOSED SECTION B-B THROUGH STALL RISER
SCALE 1:20



PROPOSED SECTIONAL ELEVATION
THROUGH ARCADE SCALE 1:100

HARRISON INCE ARCHITECTS INTERIOR DESIGNERS

client: JD WETHERSPOONPLC

project: REDEVELOPMENT, VICTORIA STREET GLOSSOP, SK13 8AZ

title: PROPOSED FRONT ELEVATION

date	MAY 2012	scale	1:100/ 50/ 20 @ A1
job no.	JD309	drwg. no.	AV01/D
drawn	PT	checked	

2, Jordan Street, Knott Mill
Manchester M15 4PY
Tel: 0161 236 3650
Fax: 0161 236 9997
E Mail: cook@harrison-ince.co.uk