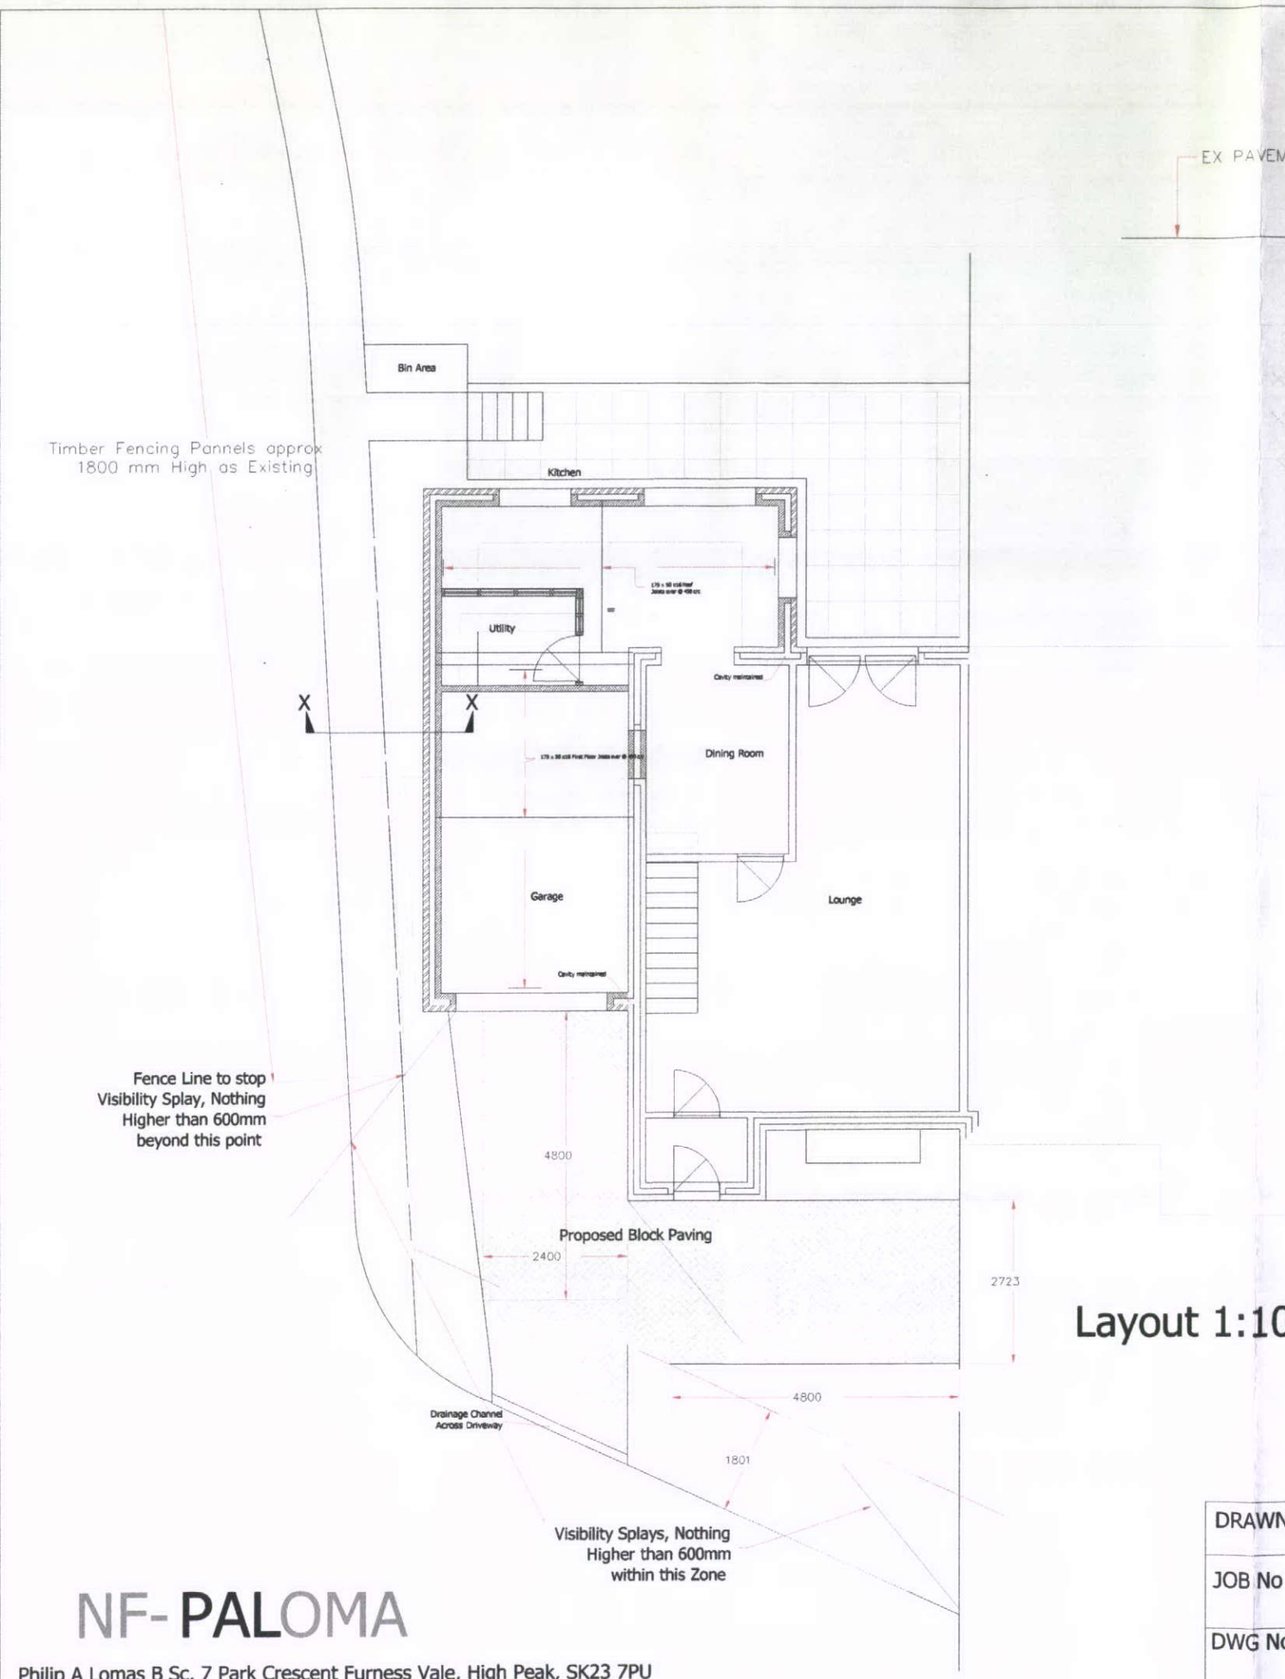

Layout 1:100

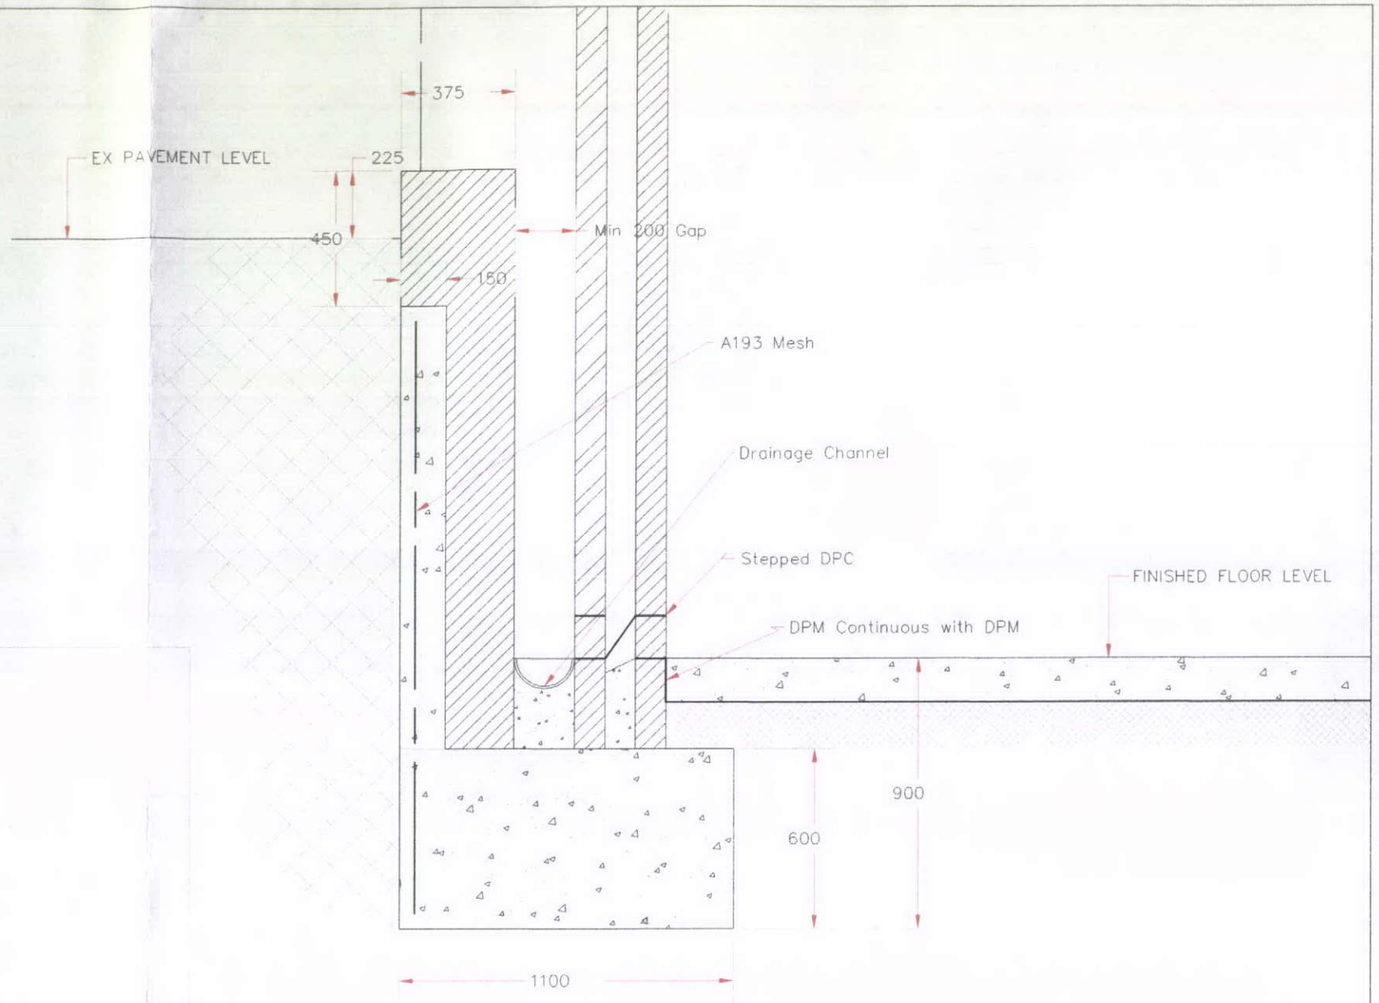

Section X- X 1:20

Rev A Site Lines, Section X-X, and notes added

DRAWN	PAL	DATE	Jan 12
JOB No	03	SCALE	As shown @ A3
DWG No		Rev	A

Granby Avenue
Chinley
High Peak

Block Plan

NF- PALOMA

Philip A Lomas B Sc, 7 Park Crescent Furness Vale, High Peak, SK23 7PU