HPK/2012/0469
21 AUG 2012

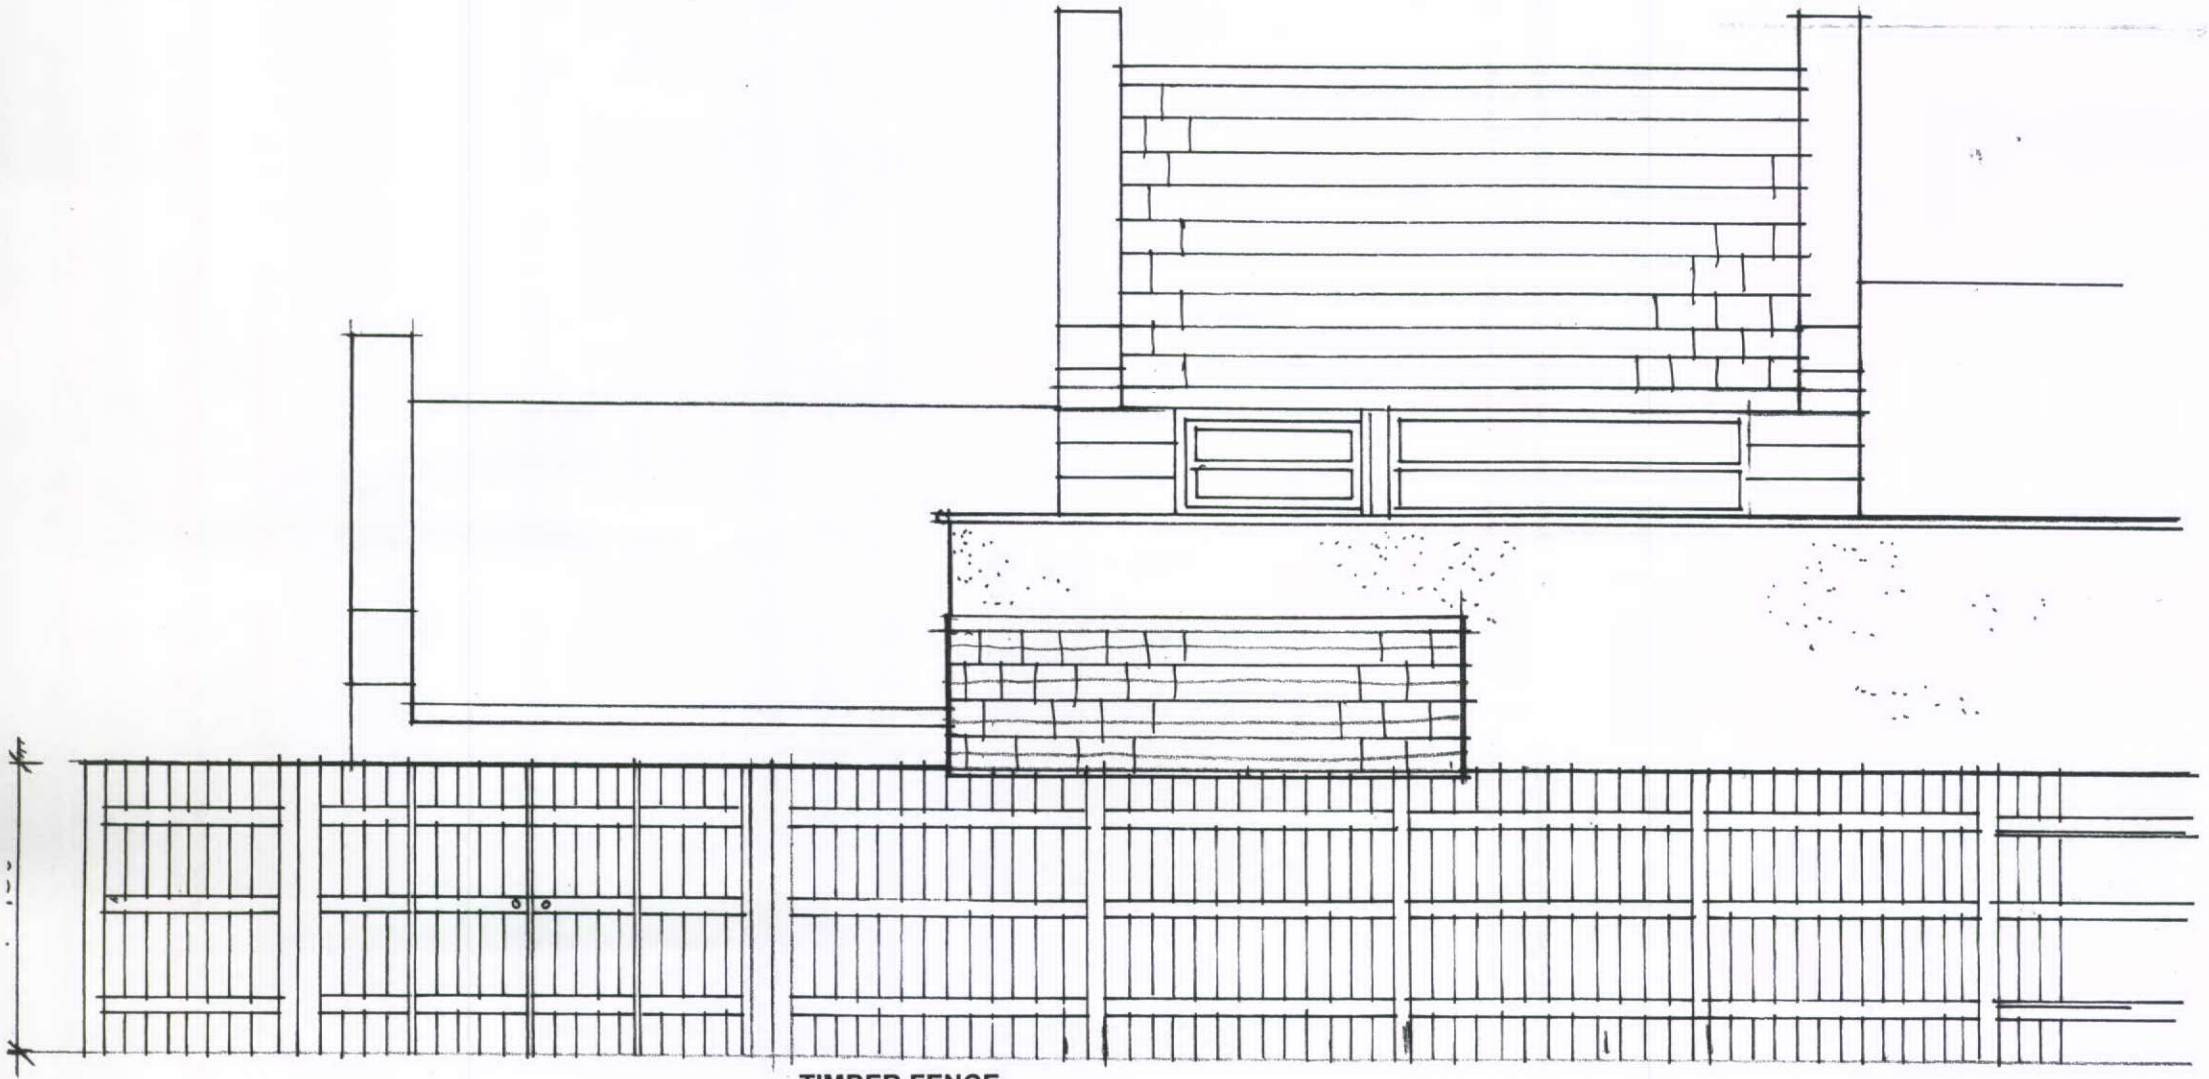

TIMBER FENCE

NORTH EAST ELEVATION
AS EXISTING 1.50

(3)

ASHLAR, HAYFIELD
PROPOSED REAR EXTENSION