

HPK/2012/0375

22 AUG 2012

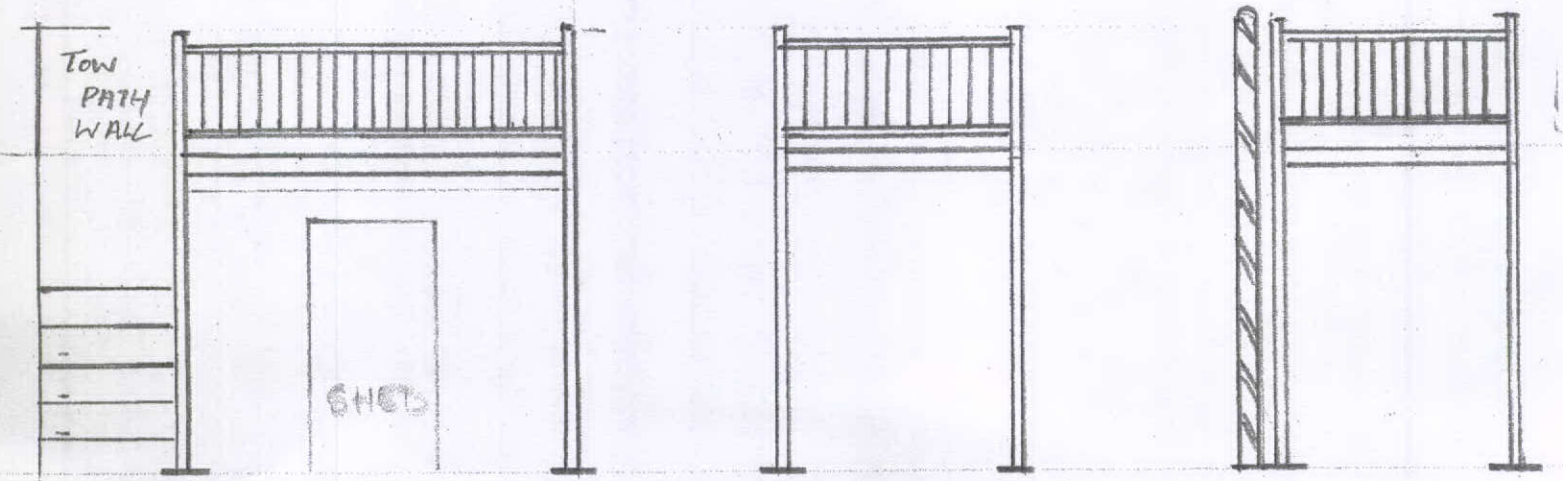

SECTIONAL VIEW TO SHOW BALLUSTRADE NO HIGHER THAN TOW PATH WALL

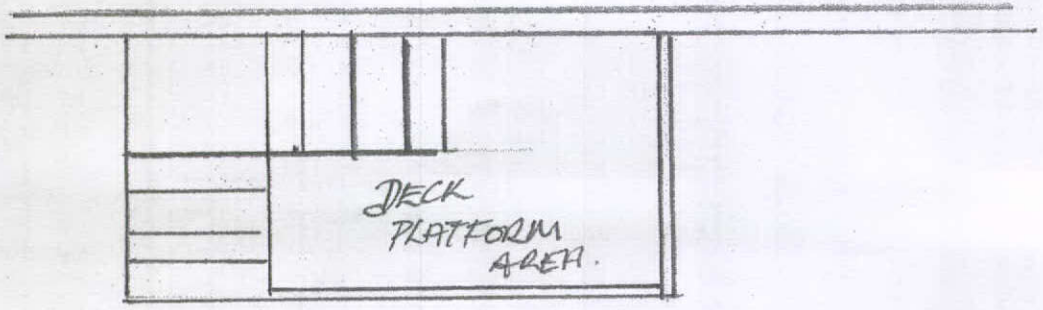

Stone + Flag Steps

SCALE 1:50.

Amended proposal for raised platform at 10 Lake View, Furness Vale, SK23 7QD.