

HPK/2012/0457
22 AUG 2012

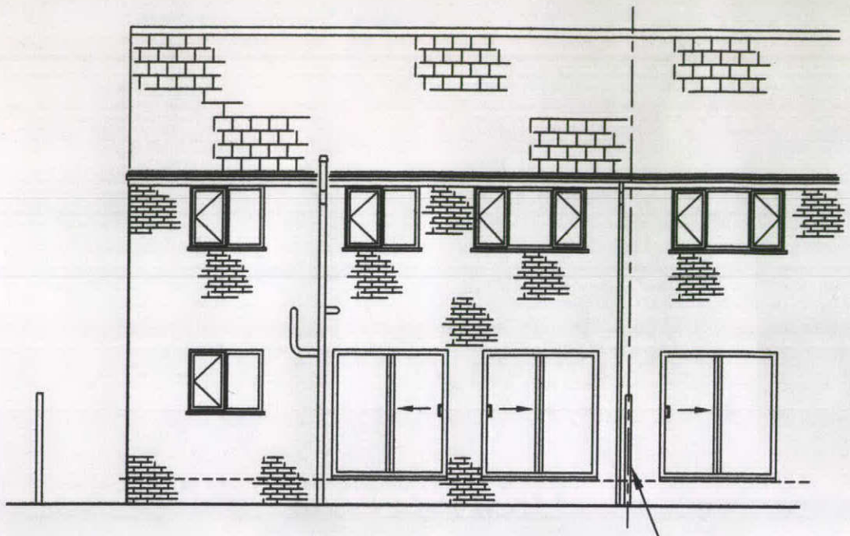


Existing rear elevation


1800 high fence

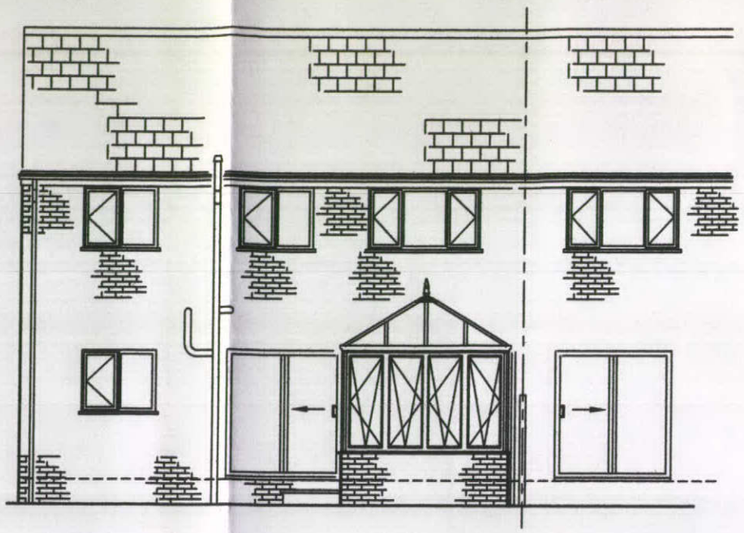


Proposed rear elevation

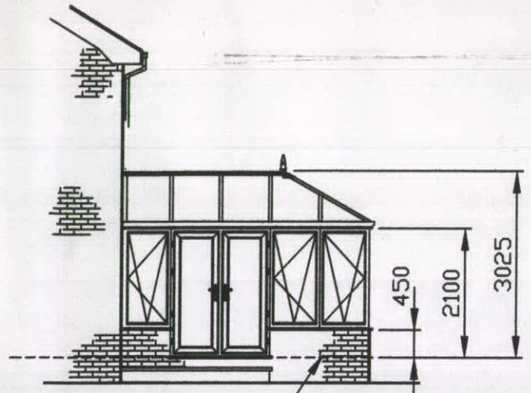


base wall brick to match existing property

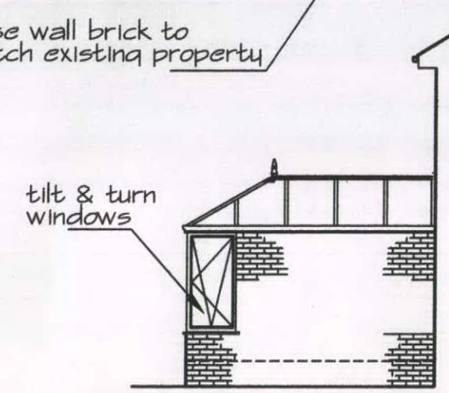


Proposed side elevations

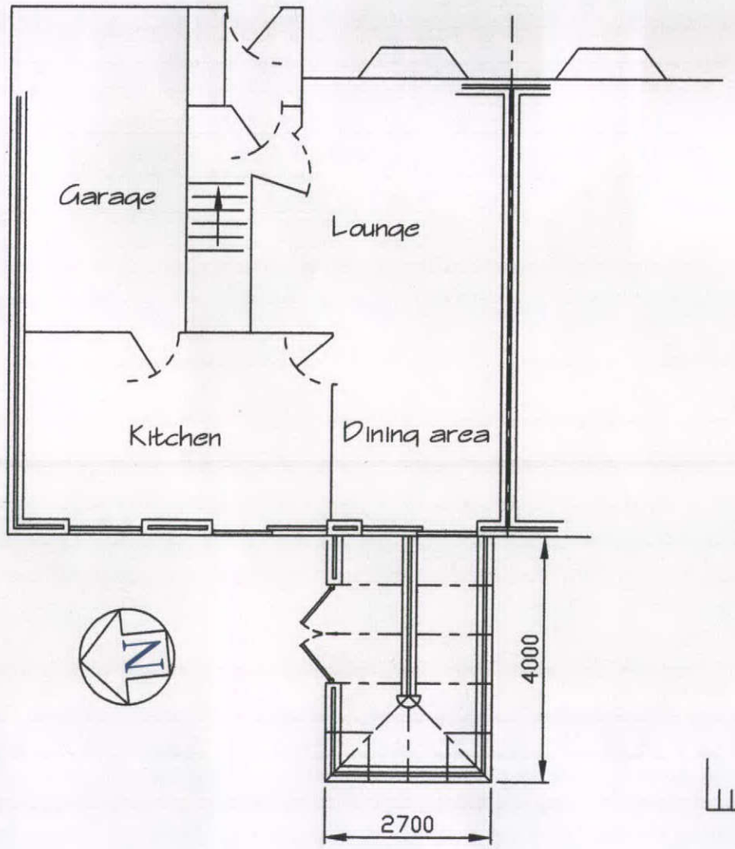

Proposed ground floor plan

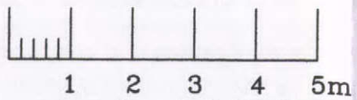

Scale 1:100

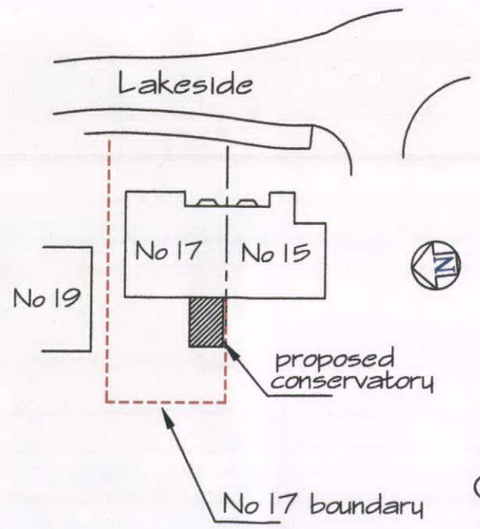

Site Plan
(1:500)

WINDOW & CONSERVATORY OPTIONS
Options House
Peakdale Road
Glossop
SK13-6LQ

Client
Mr C.Valentine/Ms N.Coupe
17 Lakeside
Hadfield
SK13 1HW

Scale 1:100, 1:500

Date 25/07/12 | Drawn-E.Ogden

Drawing title
Proposed rear Conservatory