
HPK/2012/0474

PROPOSED DETACHED GARAGE AND HARDSTANDING AREA AT 114 LEA MOUNT, OFF CHARLESTOWN ROAD, GLOSSOP.


28 AUG 2012


floor plan / site plan

1:50

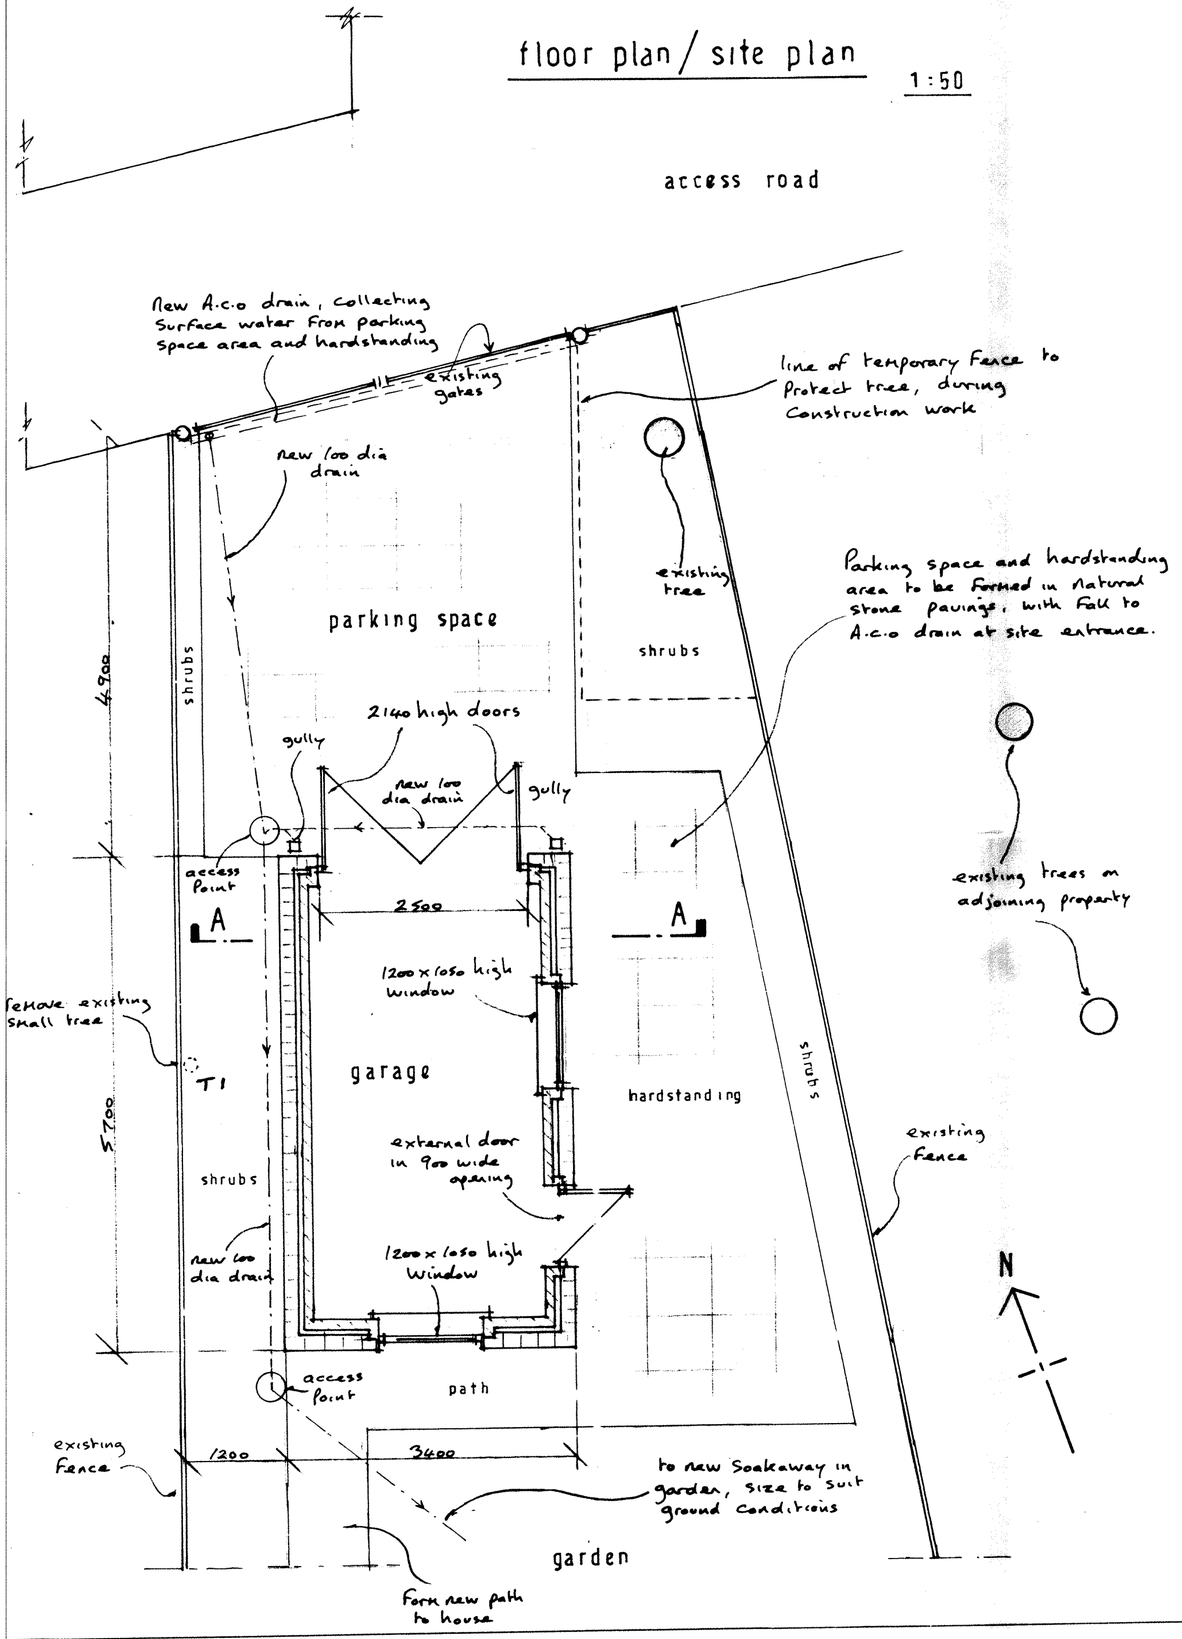

section AA

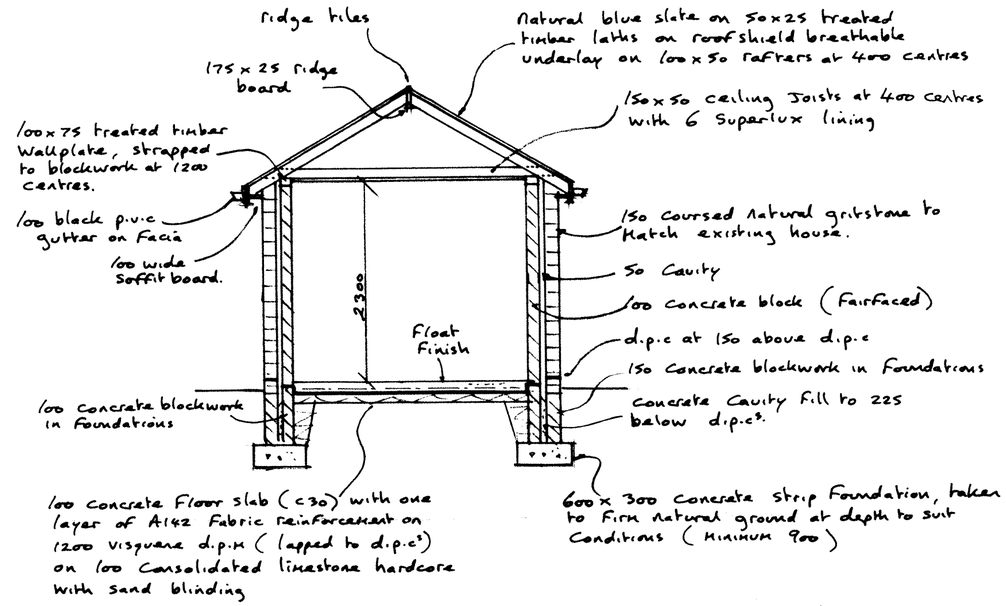

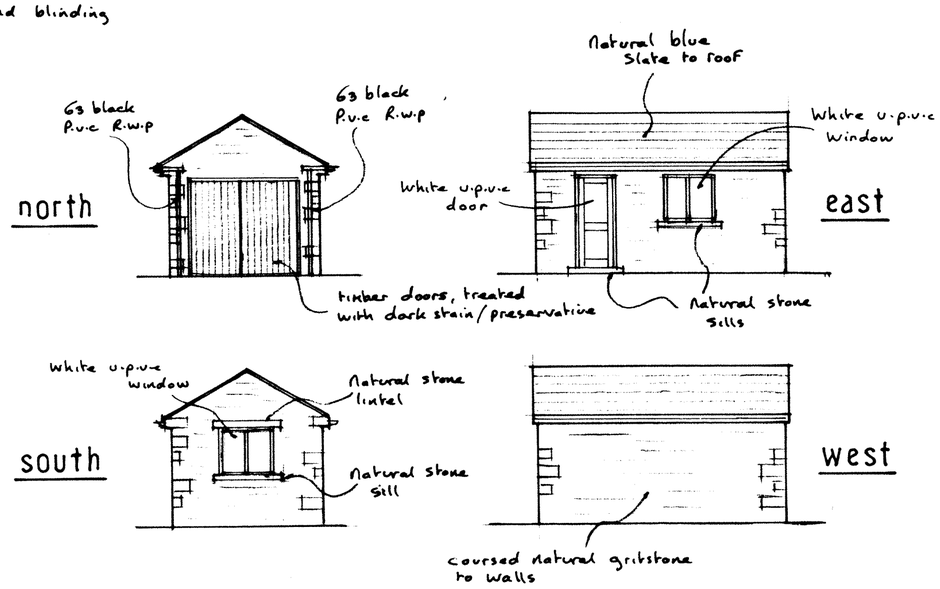

elevations

1:100

John F. Lomas. M.R.I.C.S., M.B.Eng
Rothbury
Chapel Road
Hayfield
High Peak SK22 2JF
Tel. 01663 745186

drg no 12·8/1