

HPK/2012/0503


30 AUG 2012

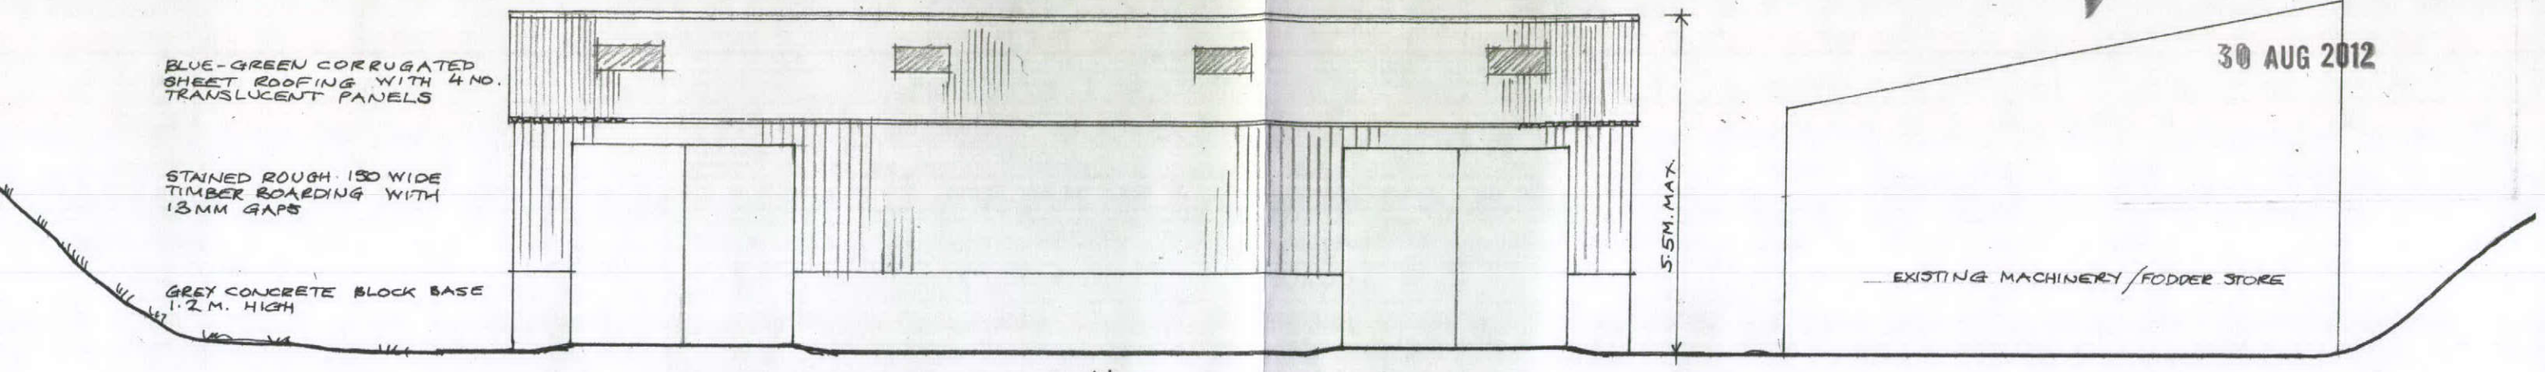


south

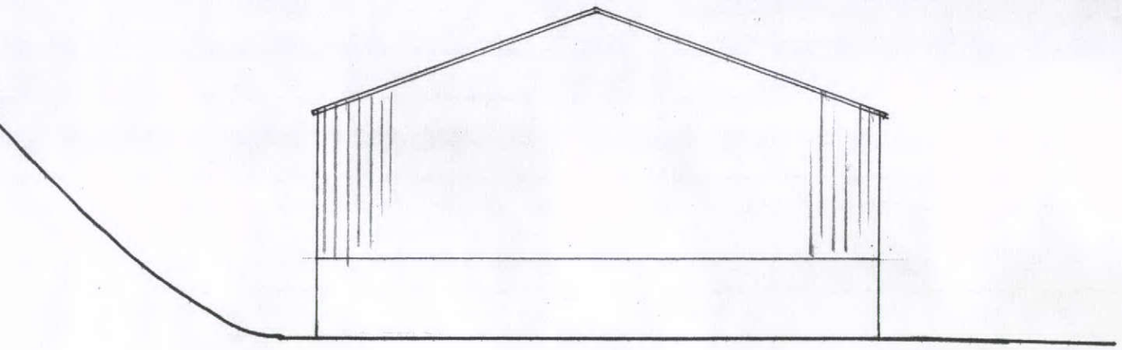

west

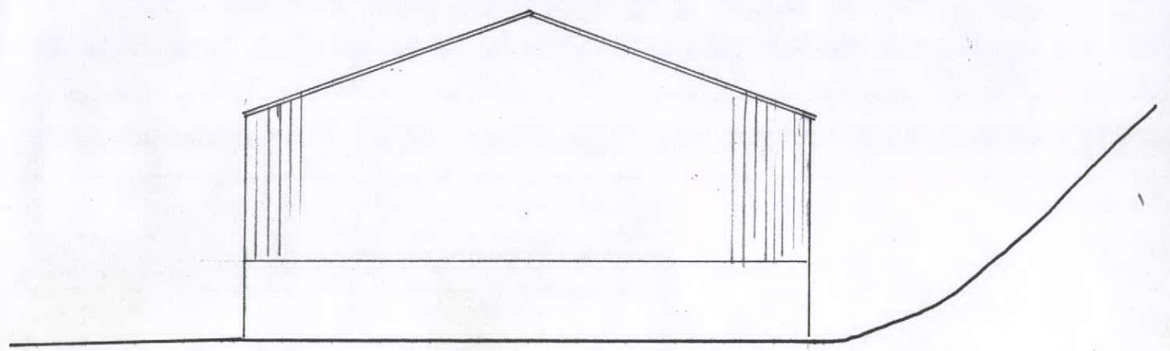

east

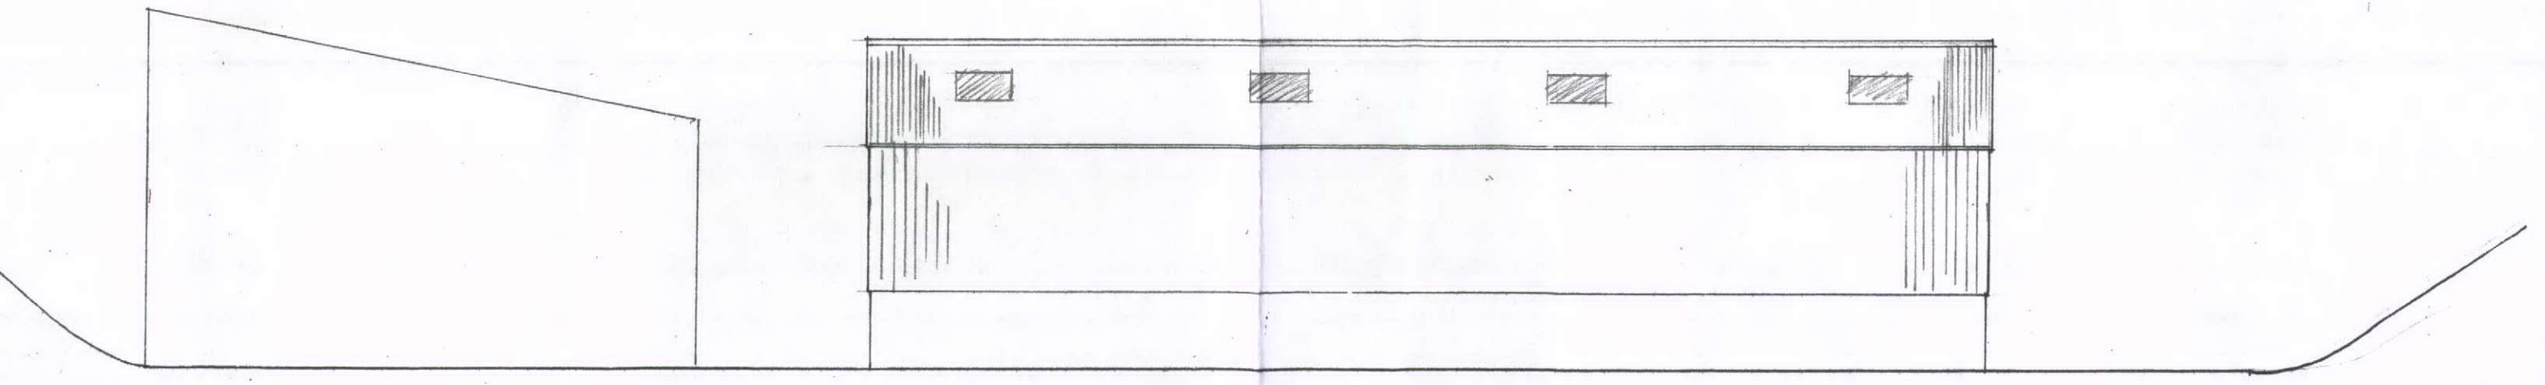

north

James Thornely Architect; "Lymbrook", Whitehough, Chinley, HIGH PEAK, SK23 6EJ.		e-jthornely@hotmail.com	p-01663 750415
Project Title:	Dwg. Title:	Dwg. No.	Rev. / Scale:
Agricultural Building Land at Tunstead Milton	Elevations	1203/2	1:100
			Date: Mar. '12