
HPK/2012/0503

30 AUG 2012

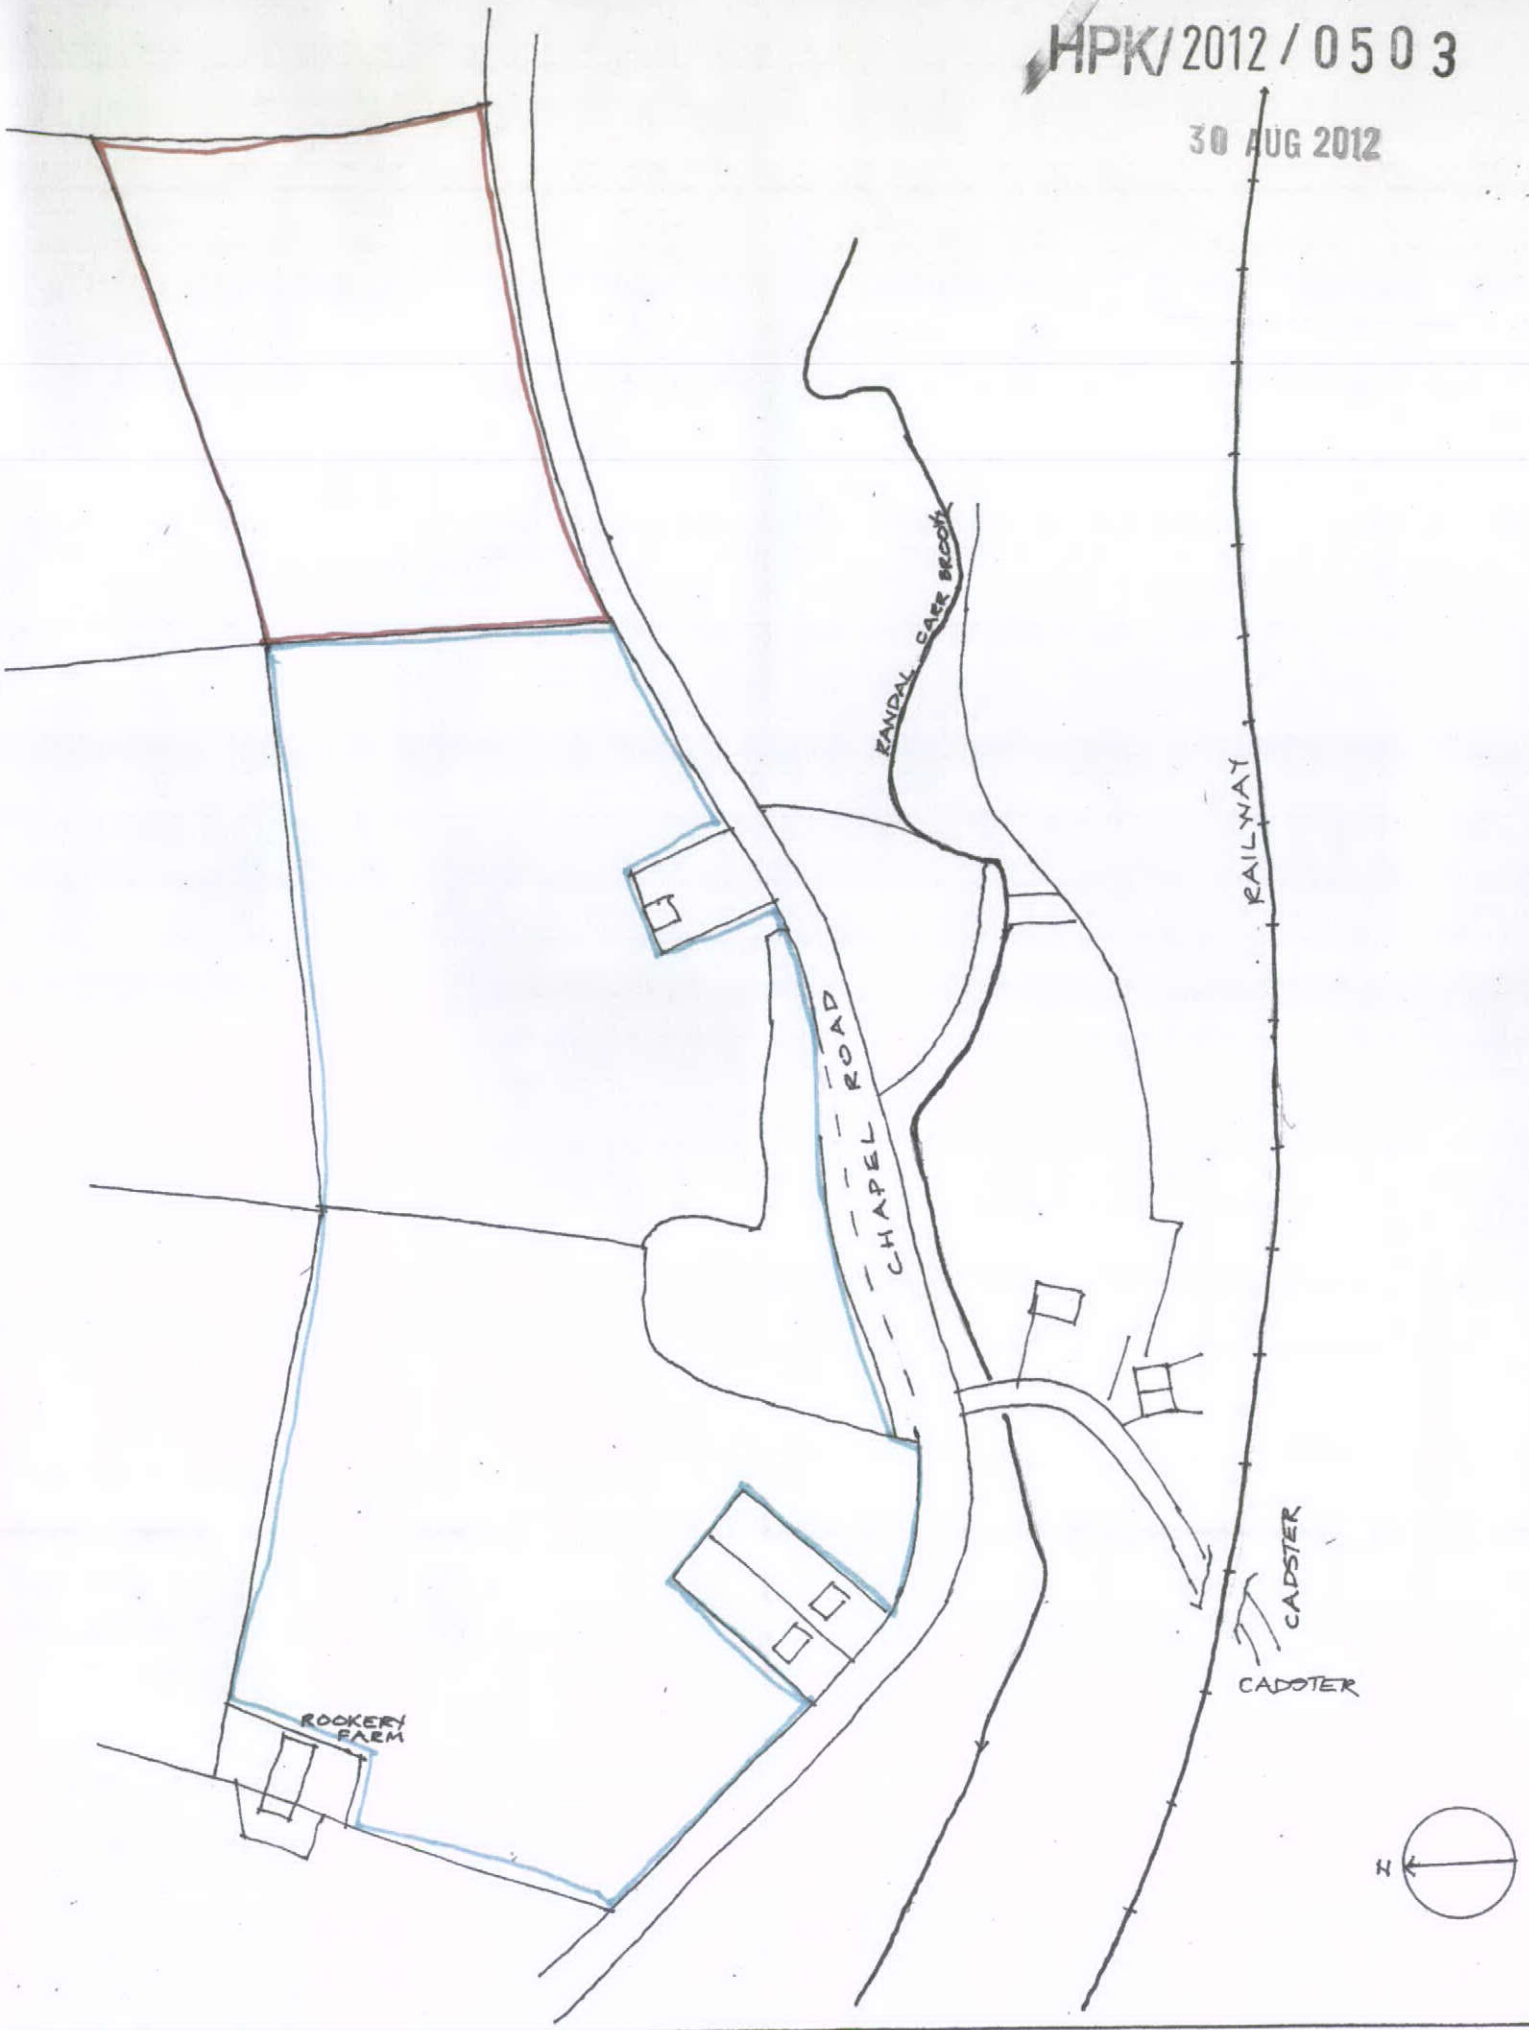

James Thornely Architect; "Lymbrook", Whitehough, Chinley, HIGH PEAK, SK23 6EJ. e-jthornely@hotmail.com p-01663 750415

Project Title:	Dwg. Title:	Dwg. No.	Rev.	Scale:
LAND AT TUNSTEAD MILTON,	LOCATION PLAN	1203/3		1:2500
				Date: Aug. 2012