

HPK/2012/0503

A PROPOSED NEW SHEEP HOUSING UNIT
B EXTENSION SHED TO BE REMOVED
C MACHINERY / FODDER STORE TO REMAIN
D, E SECURE STORAGE CONTAINERS TO REMAIN

30 AUG 2012

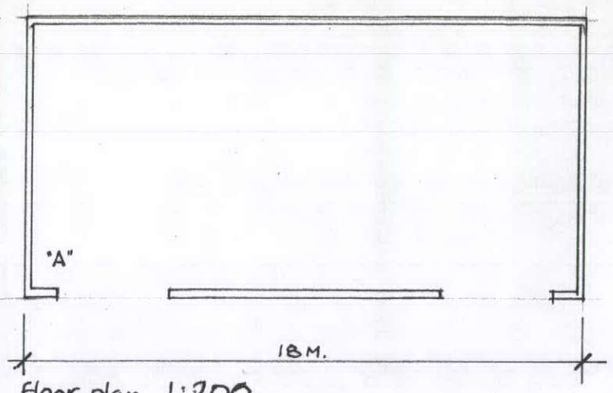

Floor plan 1:200

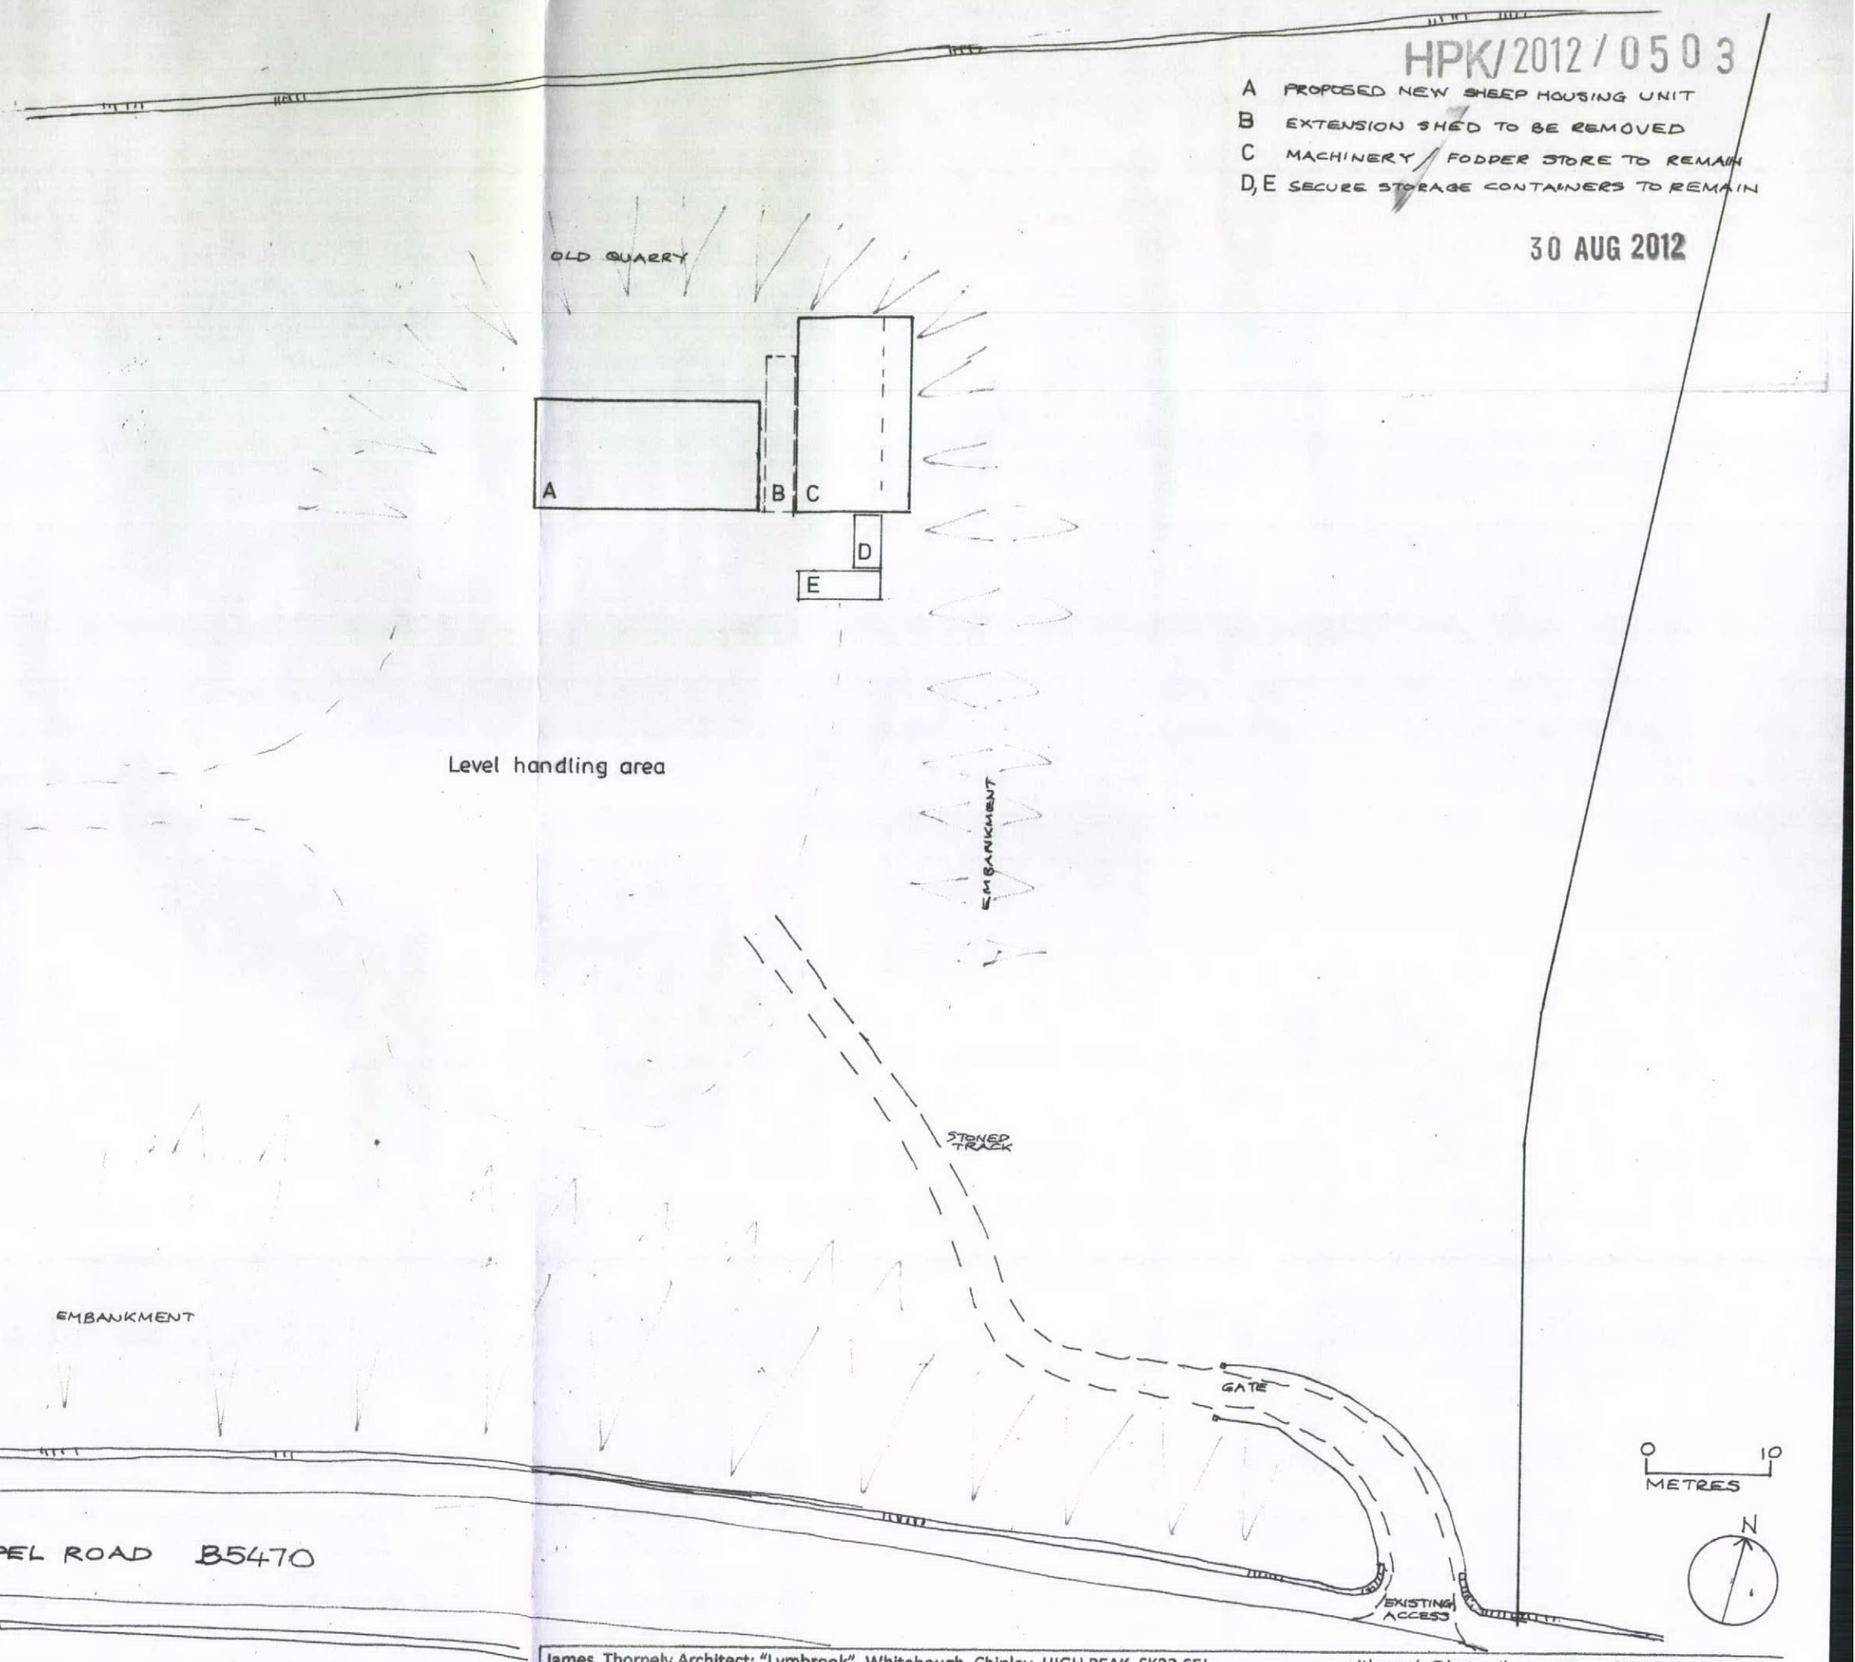

James Thornely Architect; "Lymbrook", Whitehough, Chinley, HIGH PEAK, SK23 6EJ.		e-jthornely@hotmail.com	p-01663 750415	
Project Title:	Dwg. Title:	Dwg. No.	Rev.	Scale:
Agricultural Building Land at Tunstead Milton:	Site Plan of Field and buildings plan	1203/1		1:500
				Date: Mar. '12