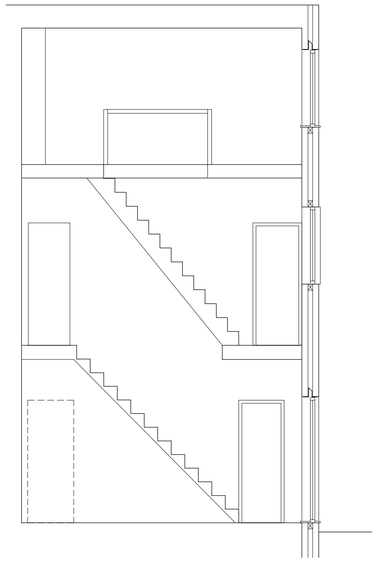

SECTION A A

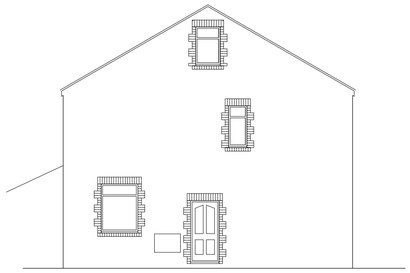

EXISTING SIDE ELEVATION

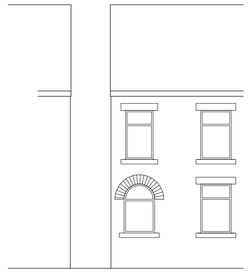

EXISTING FRONT ELEVATION



EXISTING REAR ELEVATION

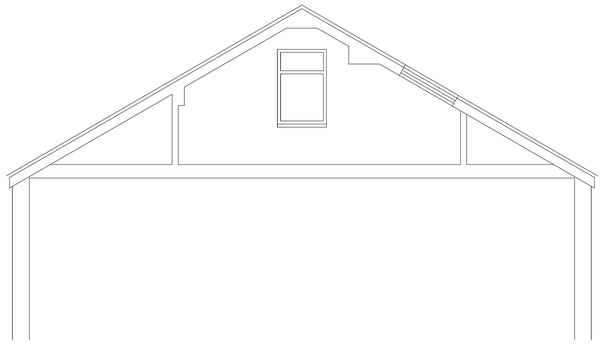

SECTION B B

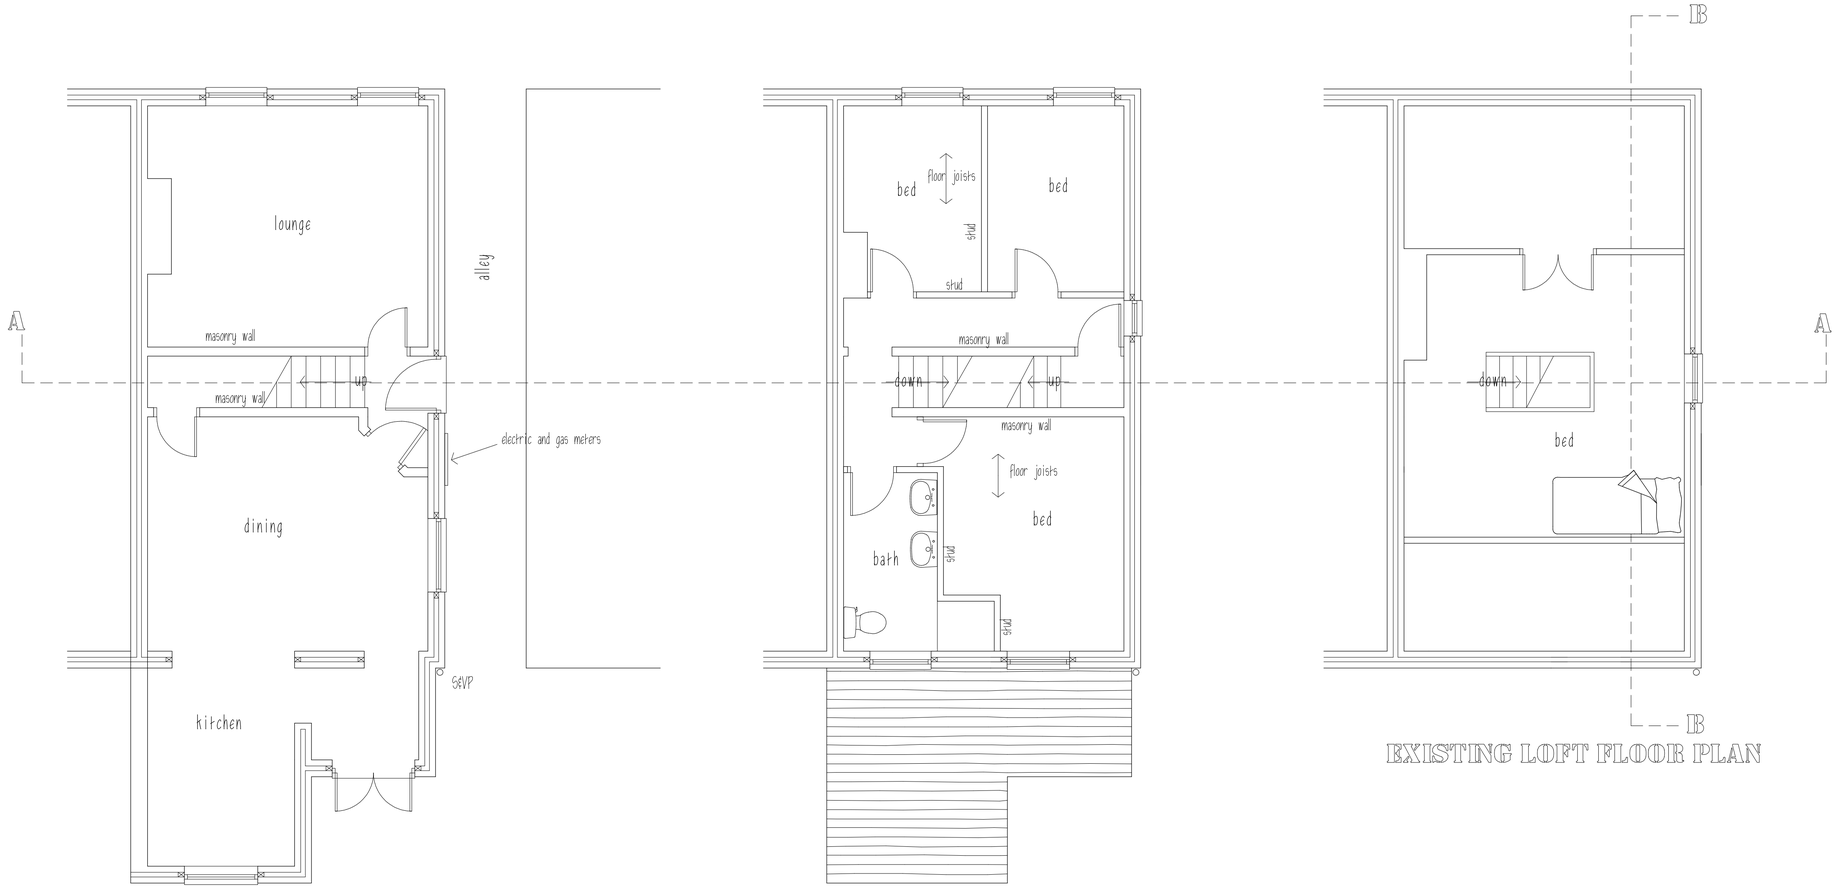

EXISTING GROUND FLOOR PLAN

EXISTING FIRST FLOOR PLAN

EXISTING LOFT FLOOR PLAN

THIS DRAWING IS NOT TO BE COPIED OR REPRODUCED
WITHOUT THE PRIOR WRITTEN CONSENT OF PLANMART LTD.

PLANMART

Client:

Mr & Mrs Redfern
47 Pikes Lane, Glossop, SK13 8ED

Project:

Proposed side porch, alterations to stairs and structural openings

Title:

Existing plans, section and elevations.

Scale: 1:50 & 1:100	A1 sheet.
Drawn: MH	Date: Aug 2012.
Project no.: 2463	Drawing no.: 2463-1

PLANMART LIMITED
53A High St. West, Glossop,
Derbyshire SK13 8AZ.
Tel: 01457 863153 E mail: planmart@btconnect.com