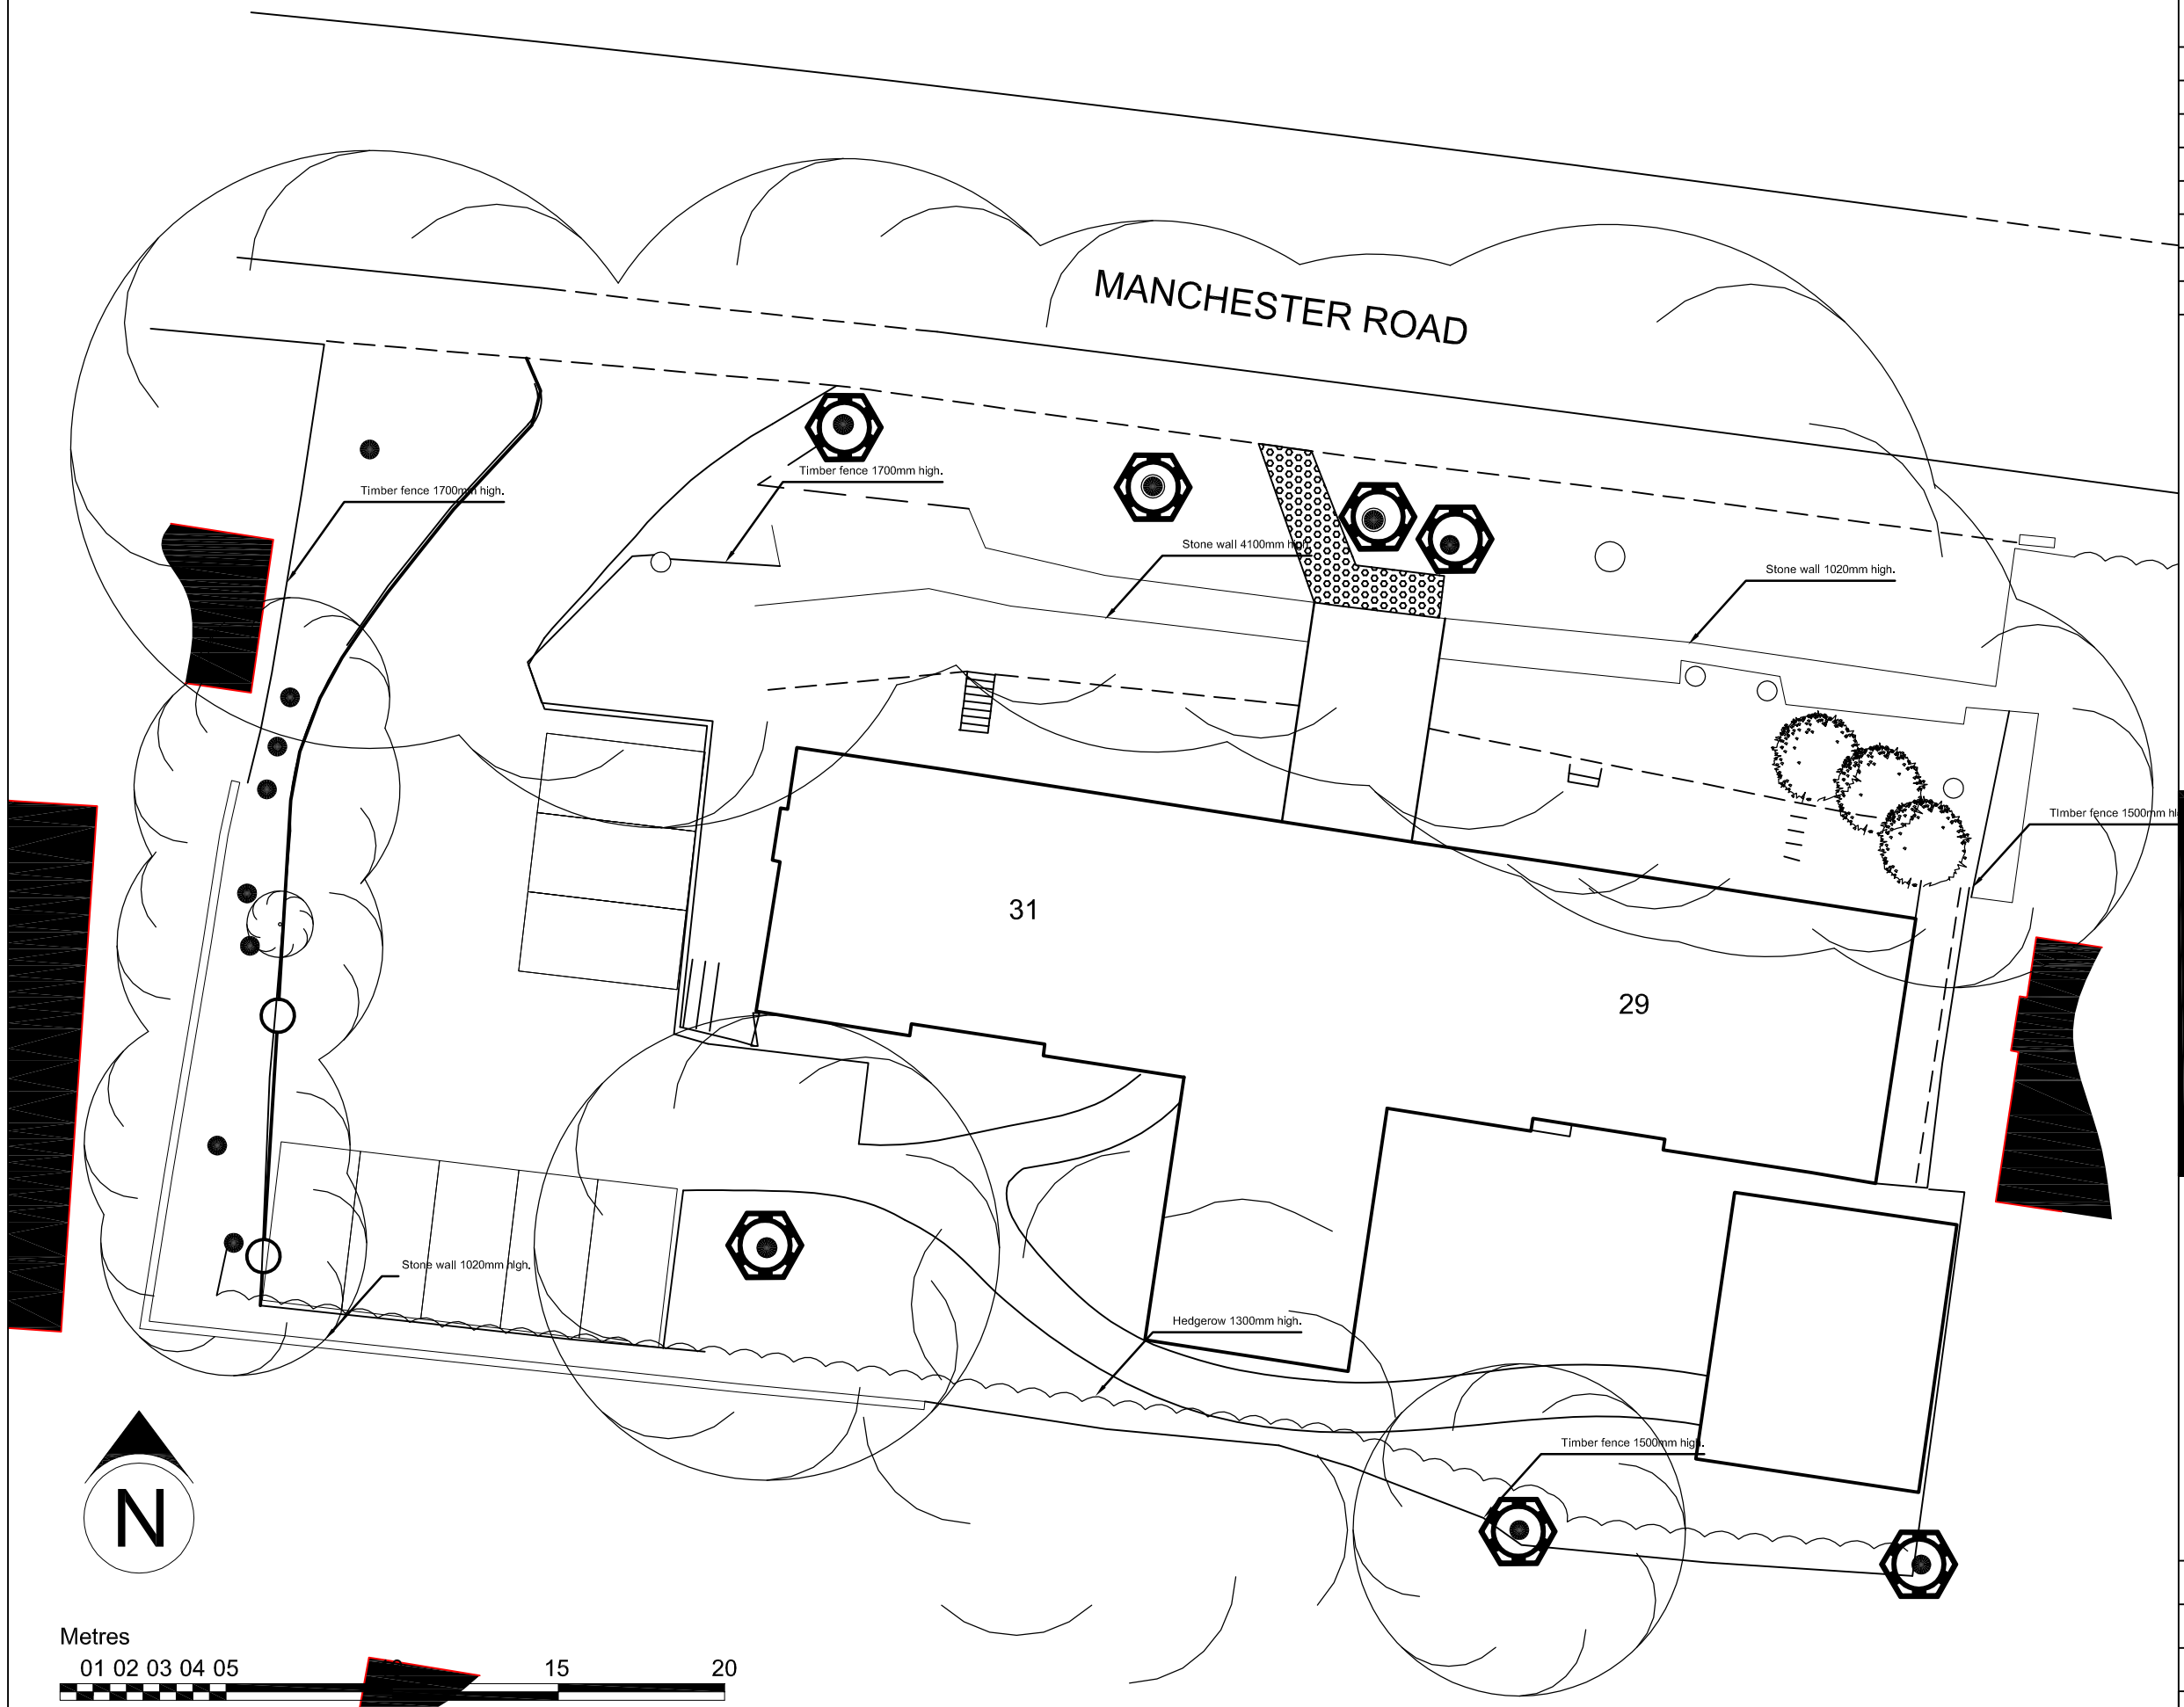


revisions

ref	date		initials
A	22.02.12	Path Amended	EFE
B	24.02.12	Path Amended & Turning Space Added	EFE
C	12.03.12	Training room extended.	EFE
D	12.04.12	Footpath amended to suit tree survey.	EFE
E	31.07.12	Driveway increased to 4.5m	MAJ

notes

1. This drawing shall not be scaled to ascertain dimensions
2. Dimensions shall be checked and verified prior to work being commenced

Hayes & Partners

Architects
Historic Building Consultants

Atlas House
Old Hall Street
Macclesfield Cheshire SK10 2DT
Telephone 01625 426218
Fax 01625 511 732
hp@atlashouse.co.uk

job

29 & 31 Manchester Road, Buxton

for Mr Ashcroft

Block Plan as Proposed

scale	1:200@A3	
date	02/12	
drawn	EFE	
number	3677_16	revision E