


Existing No. 29 Ground Floor

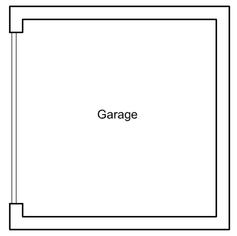



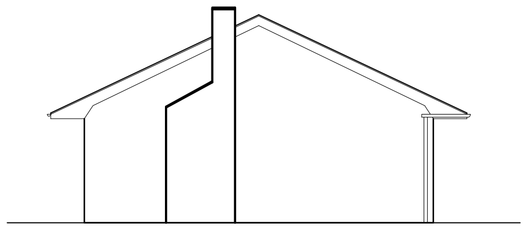


West Elevation

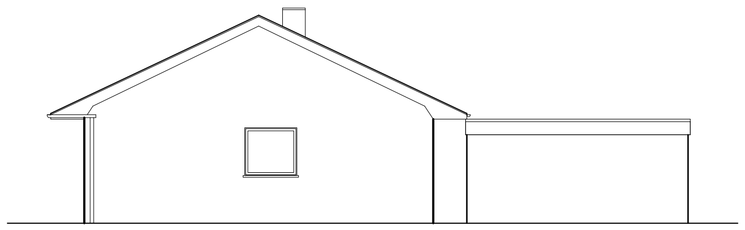


East Elevation

Existing No. 29 Roof Plan



 


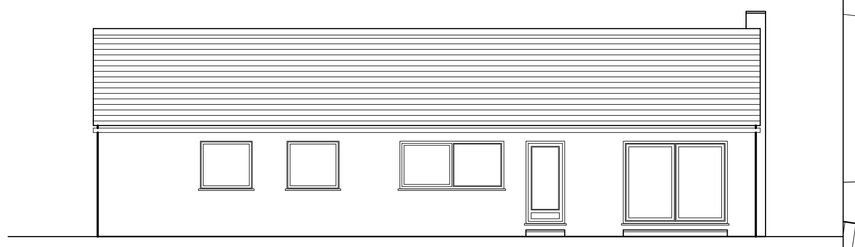

North Elevation



South Elevation

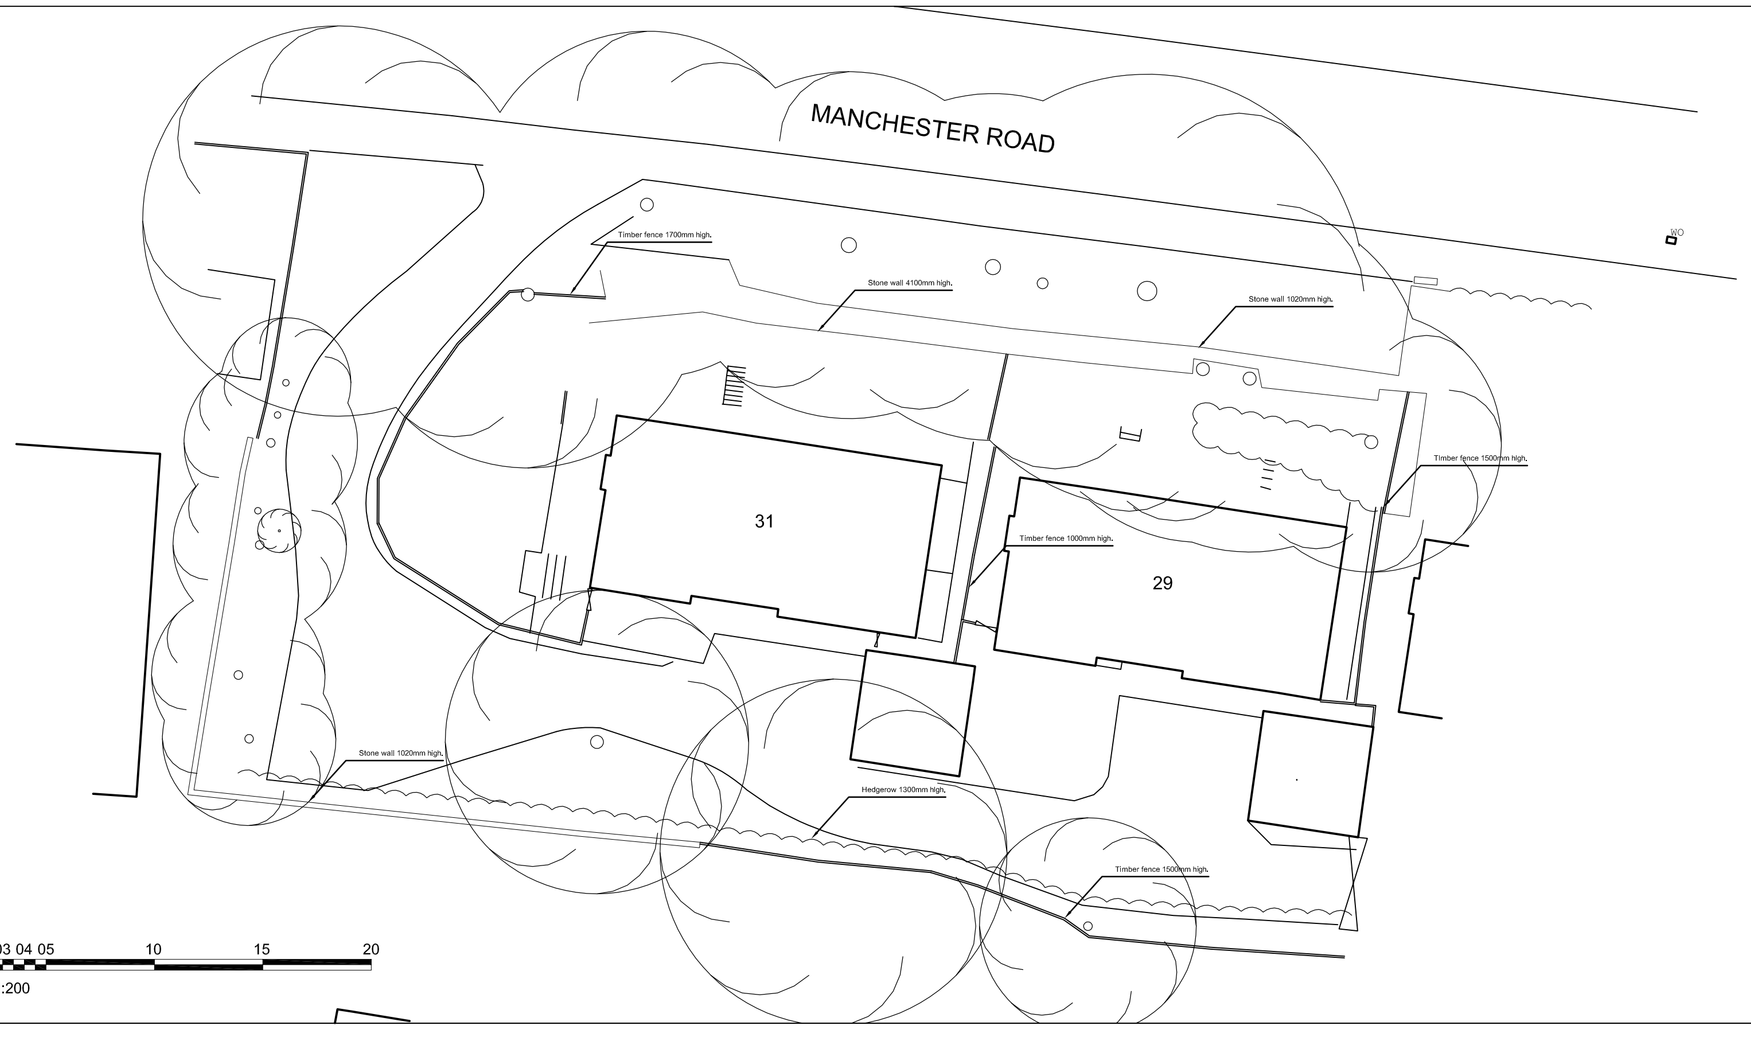

Metres
01 02 03 04 05 10 15 20
SCALE 1:200



Metres
01 02 03 04 05 10
SCALE 1:100

N

revisions

ref	date		initials
x	x	x	x

notes for construction

1. This drawing shall not be scaled to ascertain dimensions
2. Dimensions shall be checked and verified prior to work being commenced

Hayes & Partners

Architects
Historic Building Consultants

Atlas House
Old Hall Street
Macclesfield Cheshire SK10 2DT
Telephone 01625 426218
Fax 01625 511 732
hp@atlashouse.co.uk

job

29 Manchester Road, Buxton

for Mr Ashcroft

Plans, Site Plan, Block Plan & Elevations as Existing

scale	1:100@A1	
date	Jan 2012	
drawn	EFE	
number	3677_03	revision