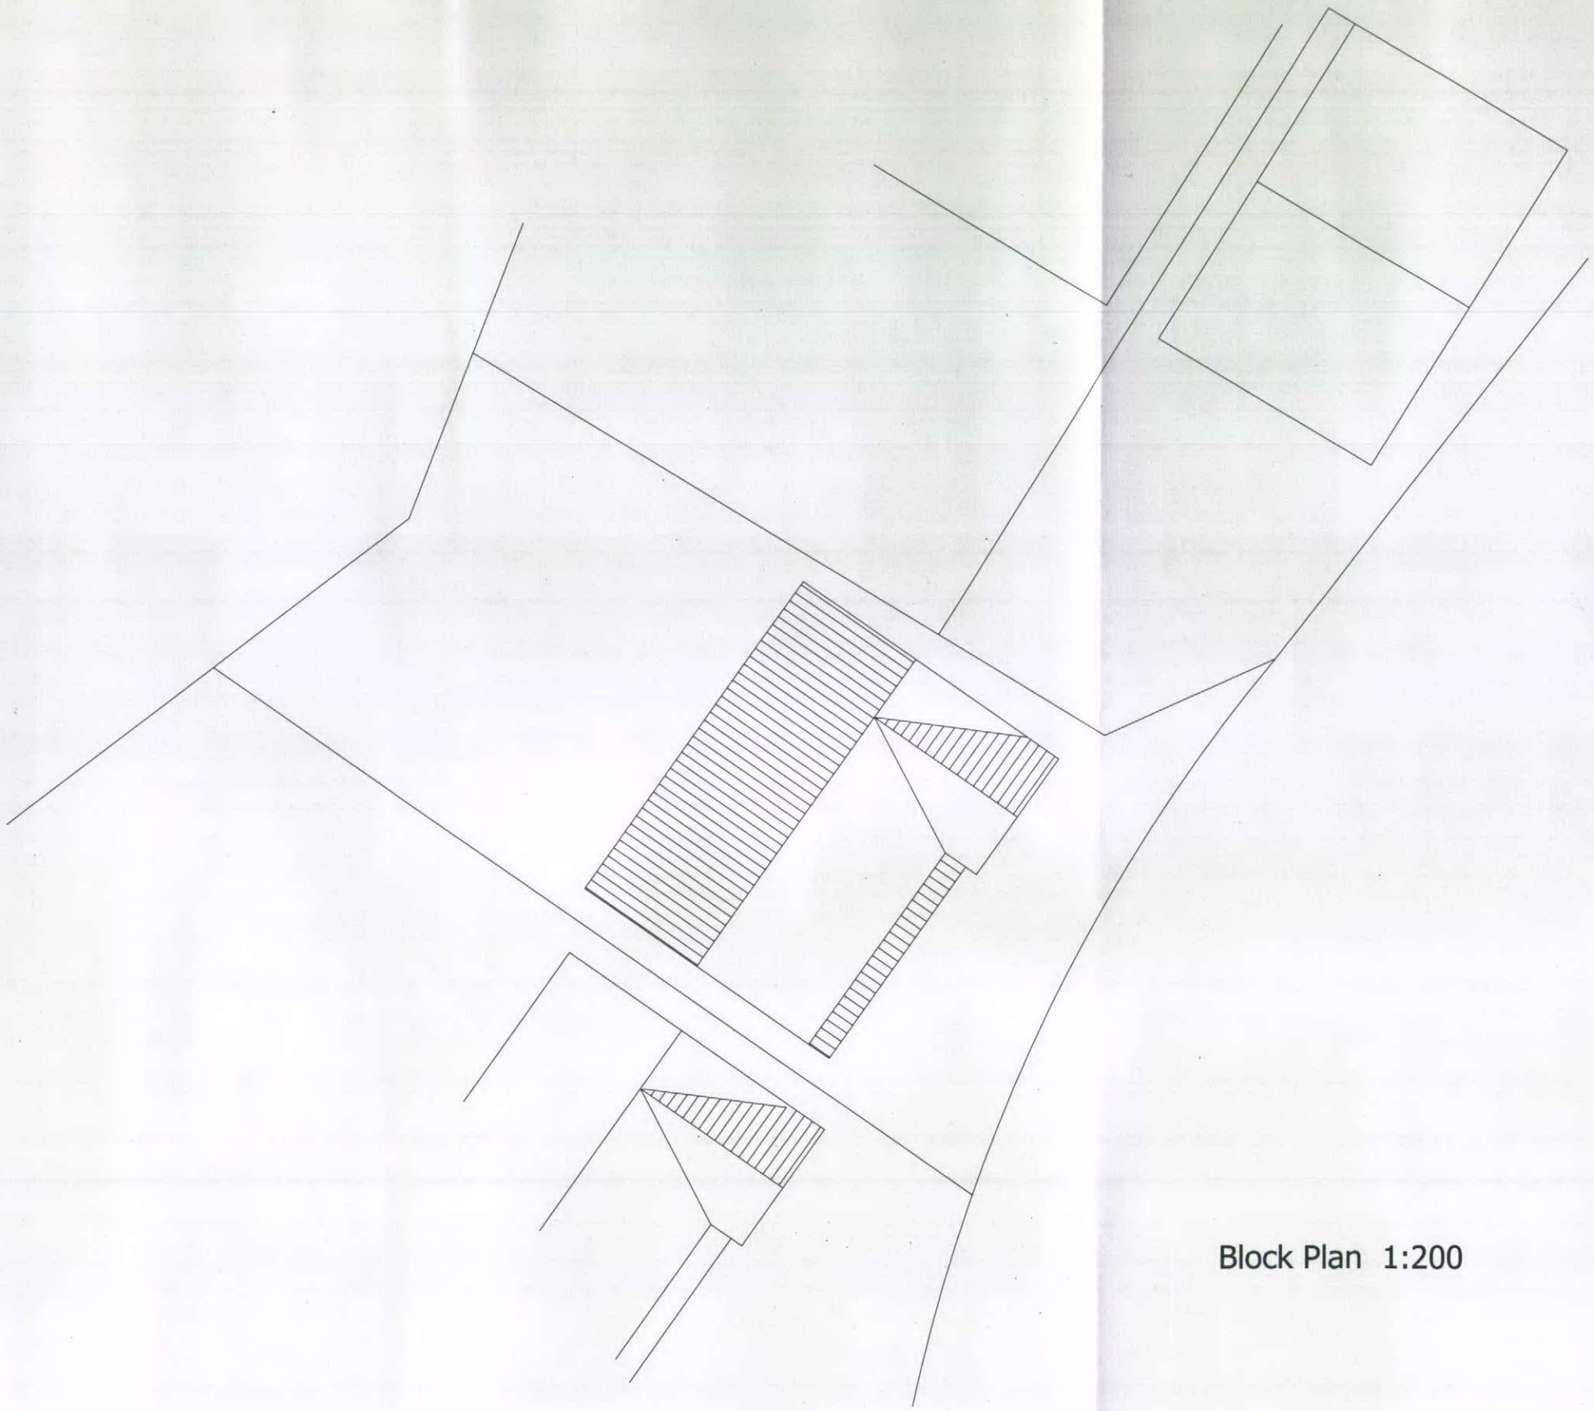

N

Block Plan 1:200

DRAWN PAL	DATE August 2012	14 Scotty Brook Drive Glossop SK13 8UG	Block Plan For Mr & Mrs Seel
JOB No NFP/12.10	SCALE As Shown @ A3		
DWG No 04	Rev		

NF-PALOMA

ilip A Lomas B Sc, 7 Park Crescent Furness Vale, High Peak, SK23 7PU