




EXISTING WEST
ELEVATION

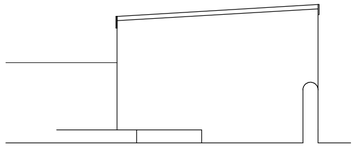


EXISTING SOUTH
ELEVATION

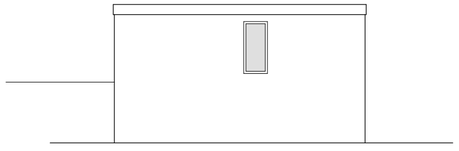

EXISTING EAST
ELEVATION

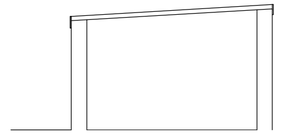


SECTION EXISTING

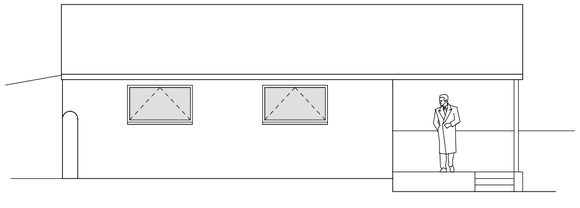


PROPOSED WEST
ELEVATION




PROPOSED SOUTH
ELEVATION

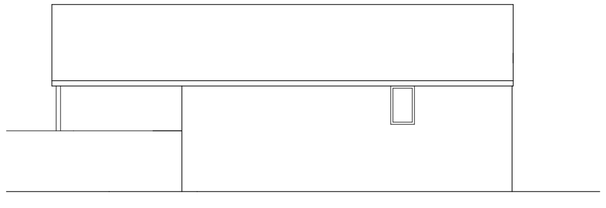


PROPOSED EAST
ELEVATION

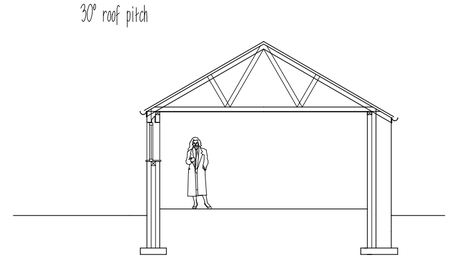

SECTION PROPOSED

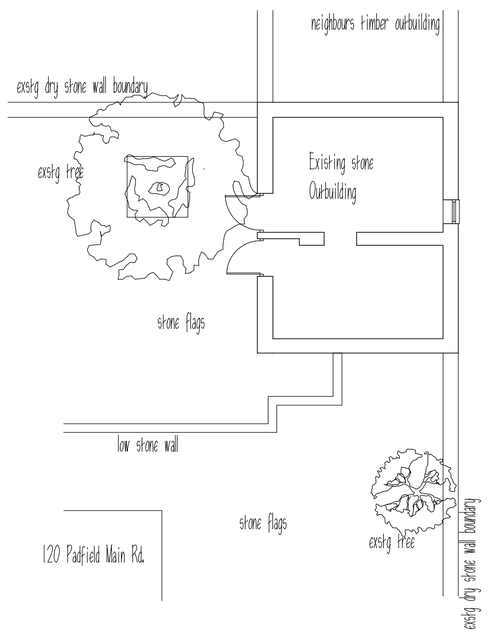

EXISTING FLOOR PLAN

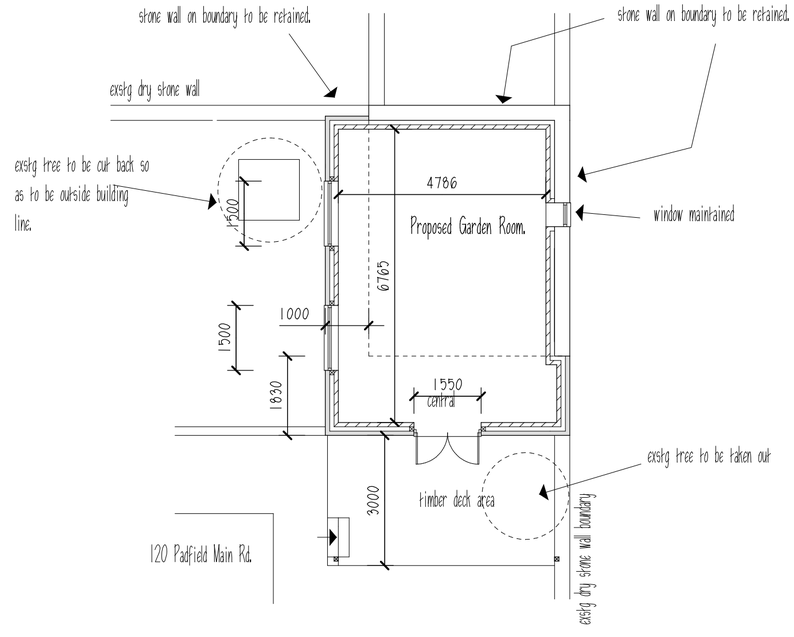

PROPOSED FLOOR PLAN

THIS DRAWING IS NOT TO BE COPIED OR REPRODUCED
WITHOUT THE PRIOR WRITTEN CONSENT OF PLANMART LTD.

REVISIONS:
A. Strove deleted. 4.9.12.

PLANMART

Client:

Mr & Mrs Zuntz,
120 Padfield Main Road, Padfield, Glossop. SK13 1ET

Project:

Proposed extension and conversion of existing outbuilding into garden room.

Title:

Existing and proposed plans, section and elevations.
(planning drawings only).

Scale: 1:100 A2 sheet.

Drawn:	Date:
MH	July 12.
Project no.: 2433	Drawing no.: 2433-1A

PLANMART LIMITED
53A High St. West, Glossop,
Derbyshire SK13 8AZ.
Tel: 01457 863153 E mail: planmart@btconnect.com