

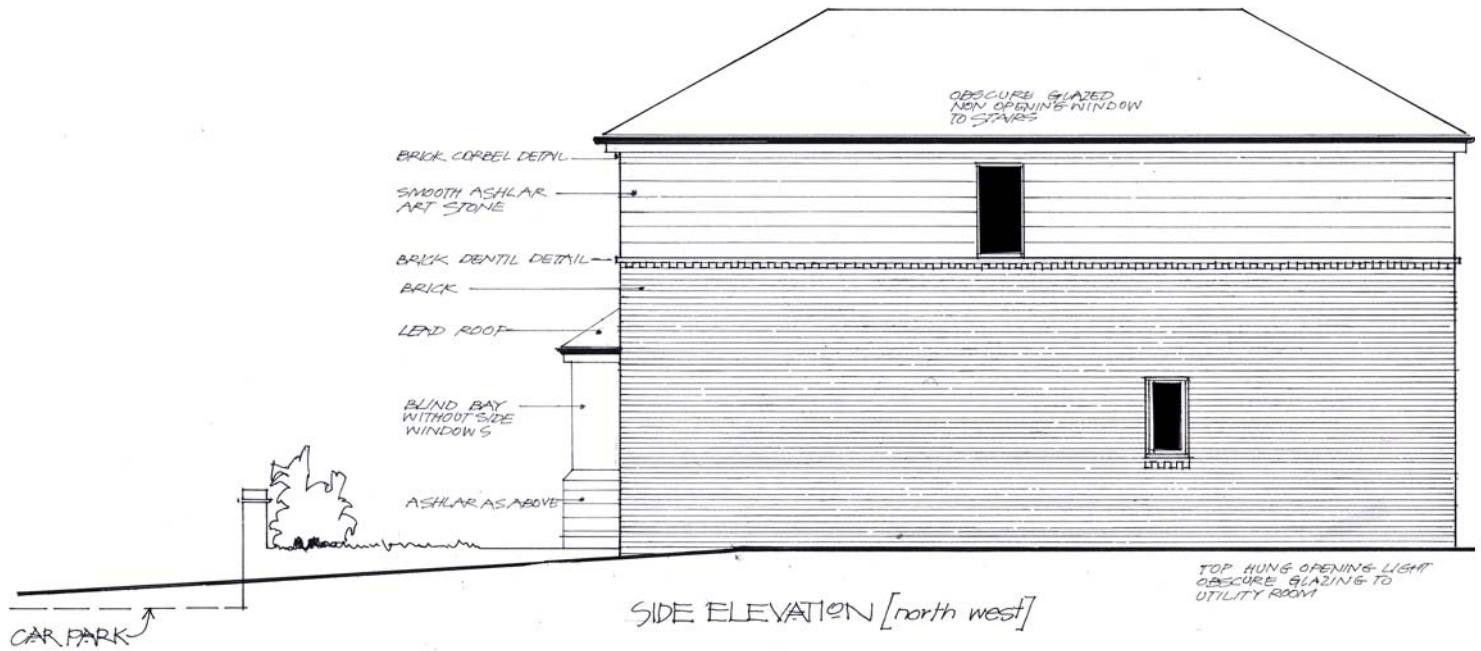


SIDE ELEVATION [north west]

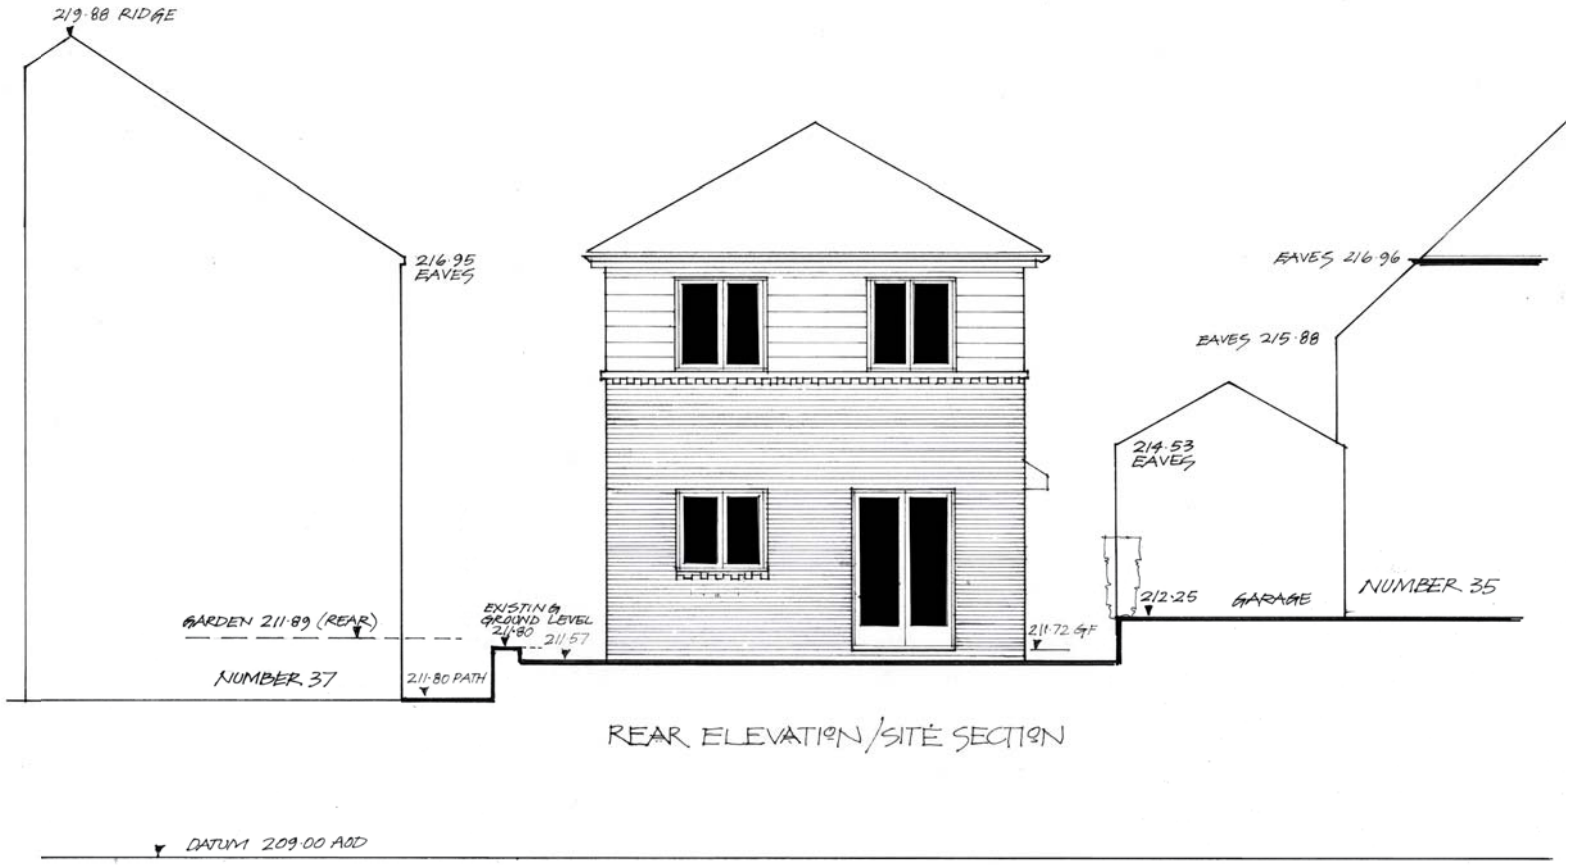

REAR ELEVATION / SITE SECTION

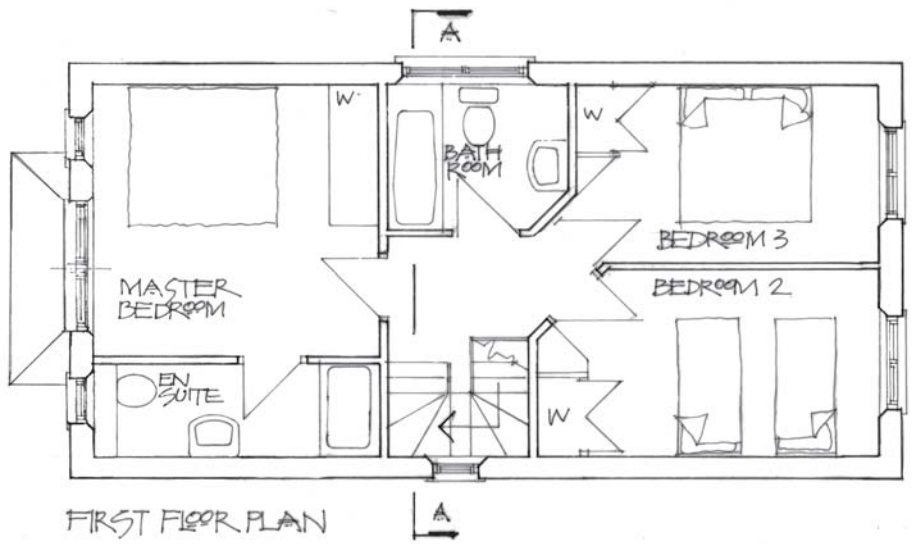

FIRST FLOOR PLAN

FIRST FLOOR PLAN And ELEVATIONS

Parr *associates*
chartered town planning and development consultants

189 Woodford Road Poynton Stockport SK12 1EH
Telephone 01625 871105
e mail winstonparr@btconnect.com

applicant
Kapetil Limited

location
Between 35-37 Bowden Lane
Chapel en le Frith Derbyshire

proposal
Proposed detached house

scale 1:200
date 21.08.2012

job number **257**
revision

plan number **257.03**