




SIDE ELEVATION [SOUTH EAST]

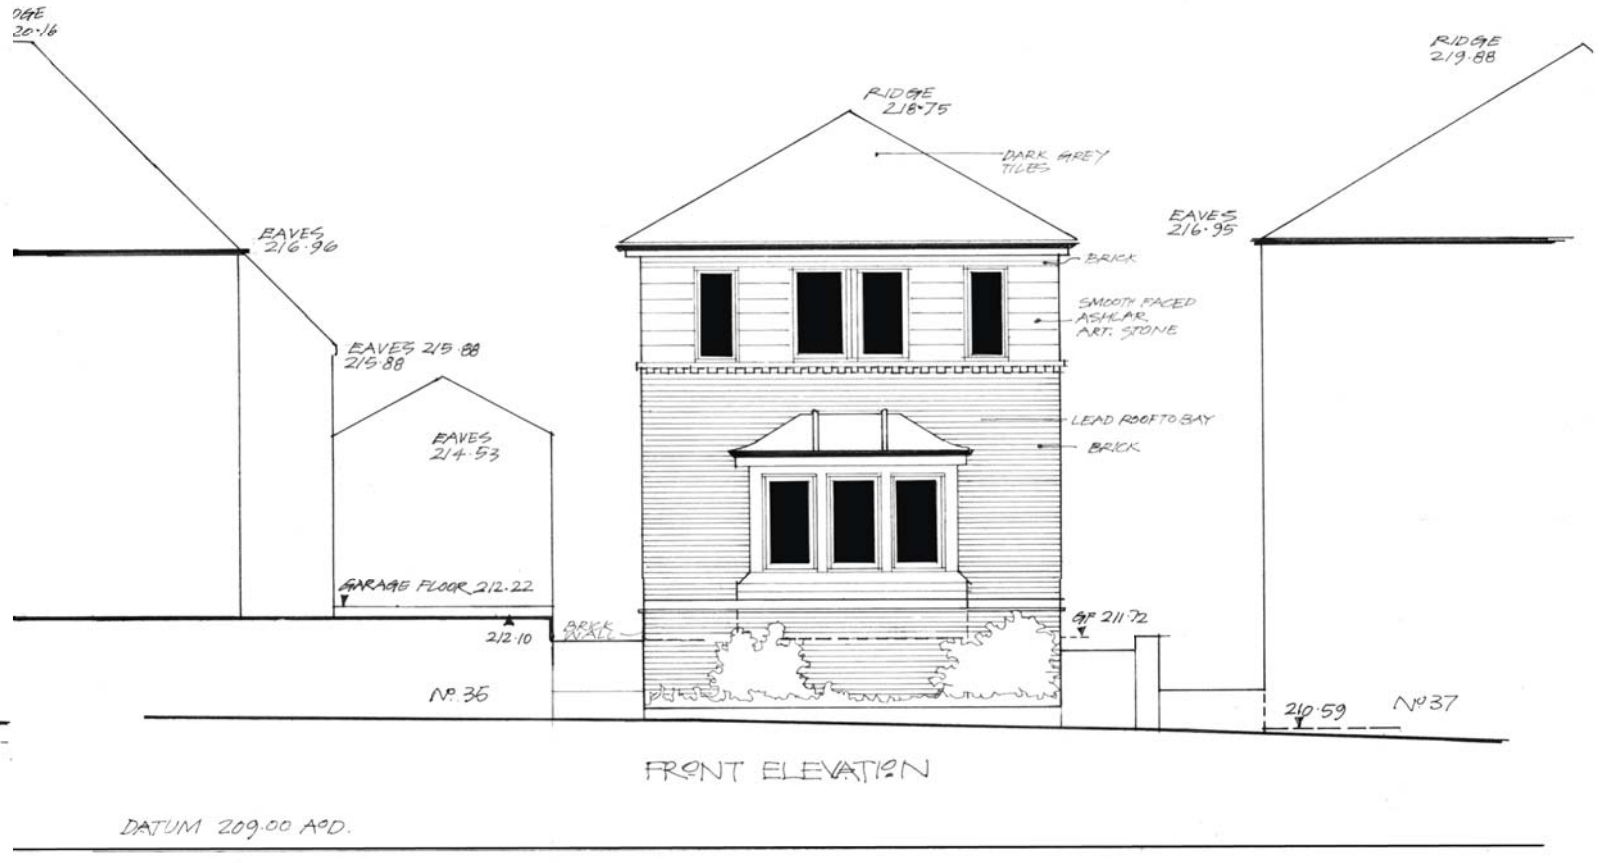

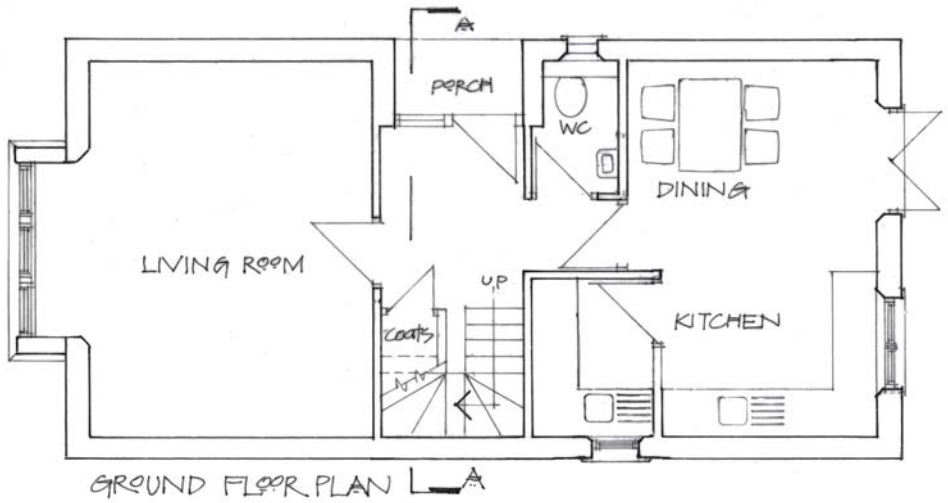

GROUND FLOOR PLAN

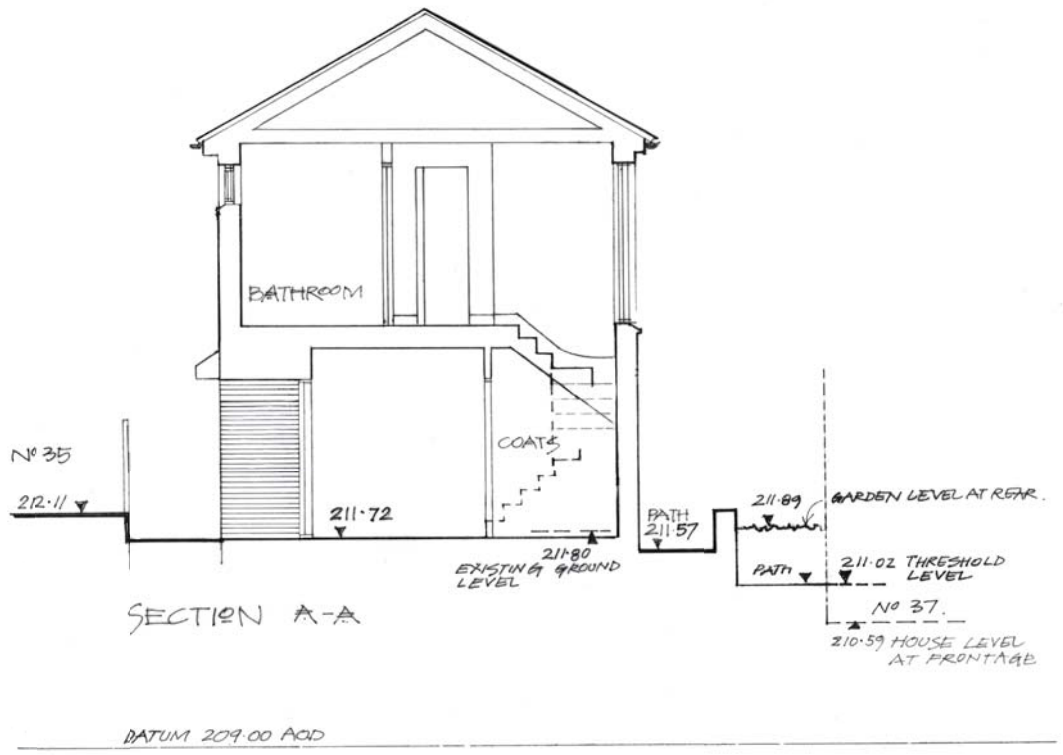

SECTION A-A

GROUND FLOOR PLAN
ELEVATIONS+SECTION

Parr *associates*
chartered town planning and development consultants

189 Woodford Road Poynton Stockport SK12 1EH
Telephone 01625 871105
e mail winstonparr@btconnect.com

applicant
Kapetil Limited

location
Between 35-37 Bowden Lane
Chapel en le Frith Derbyshire

proposal
Proposed detached house

scale 1:100
date 21.08.2012

job number **257**
revision

plan number **257.02**