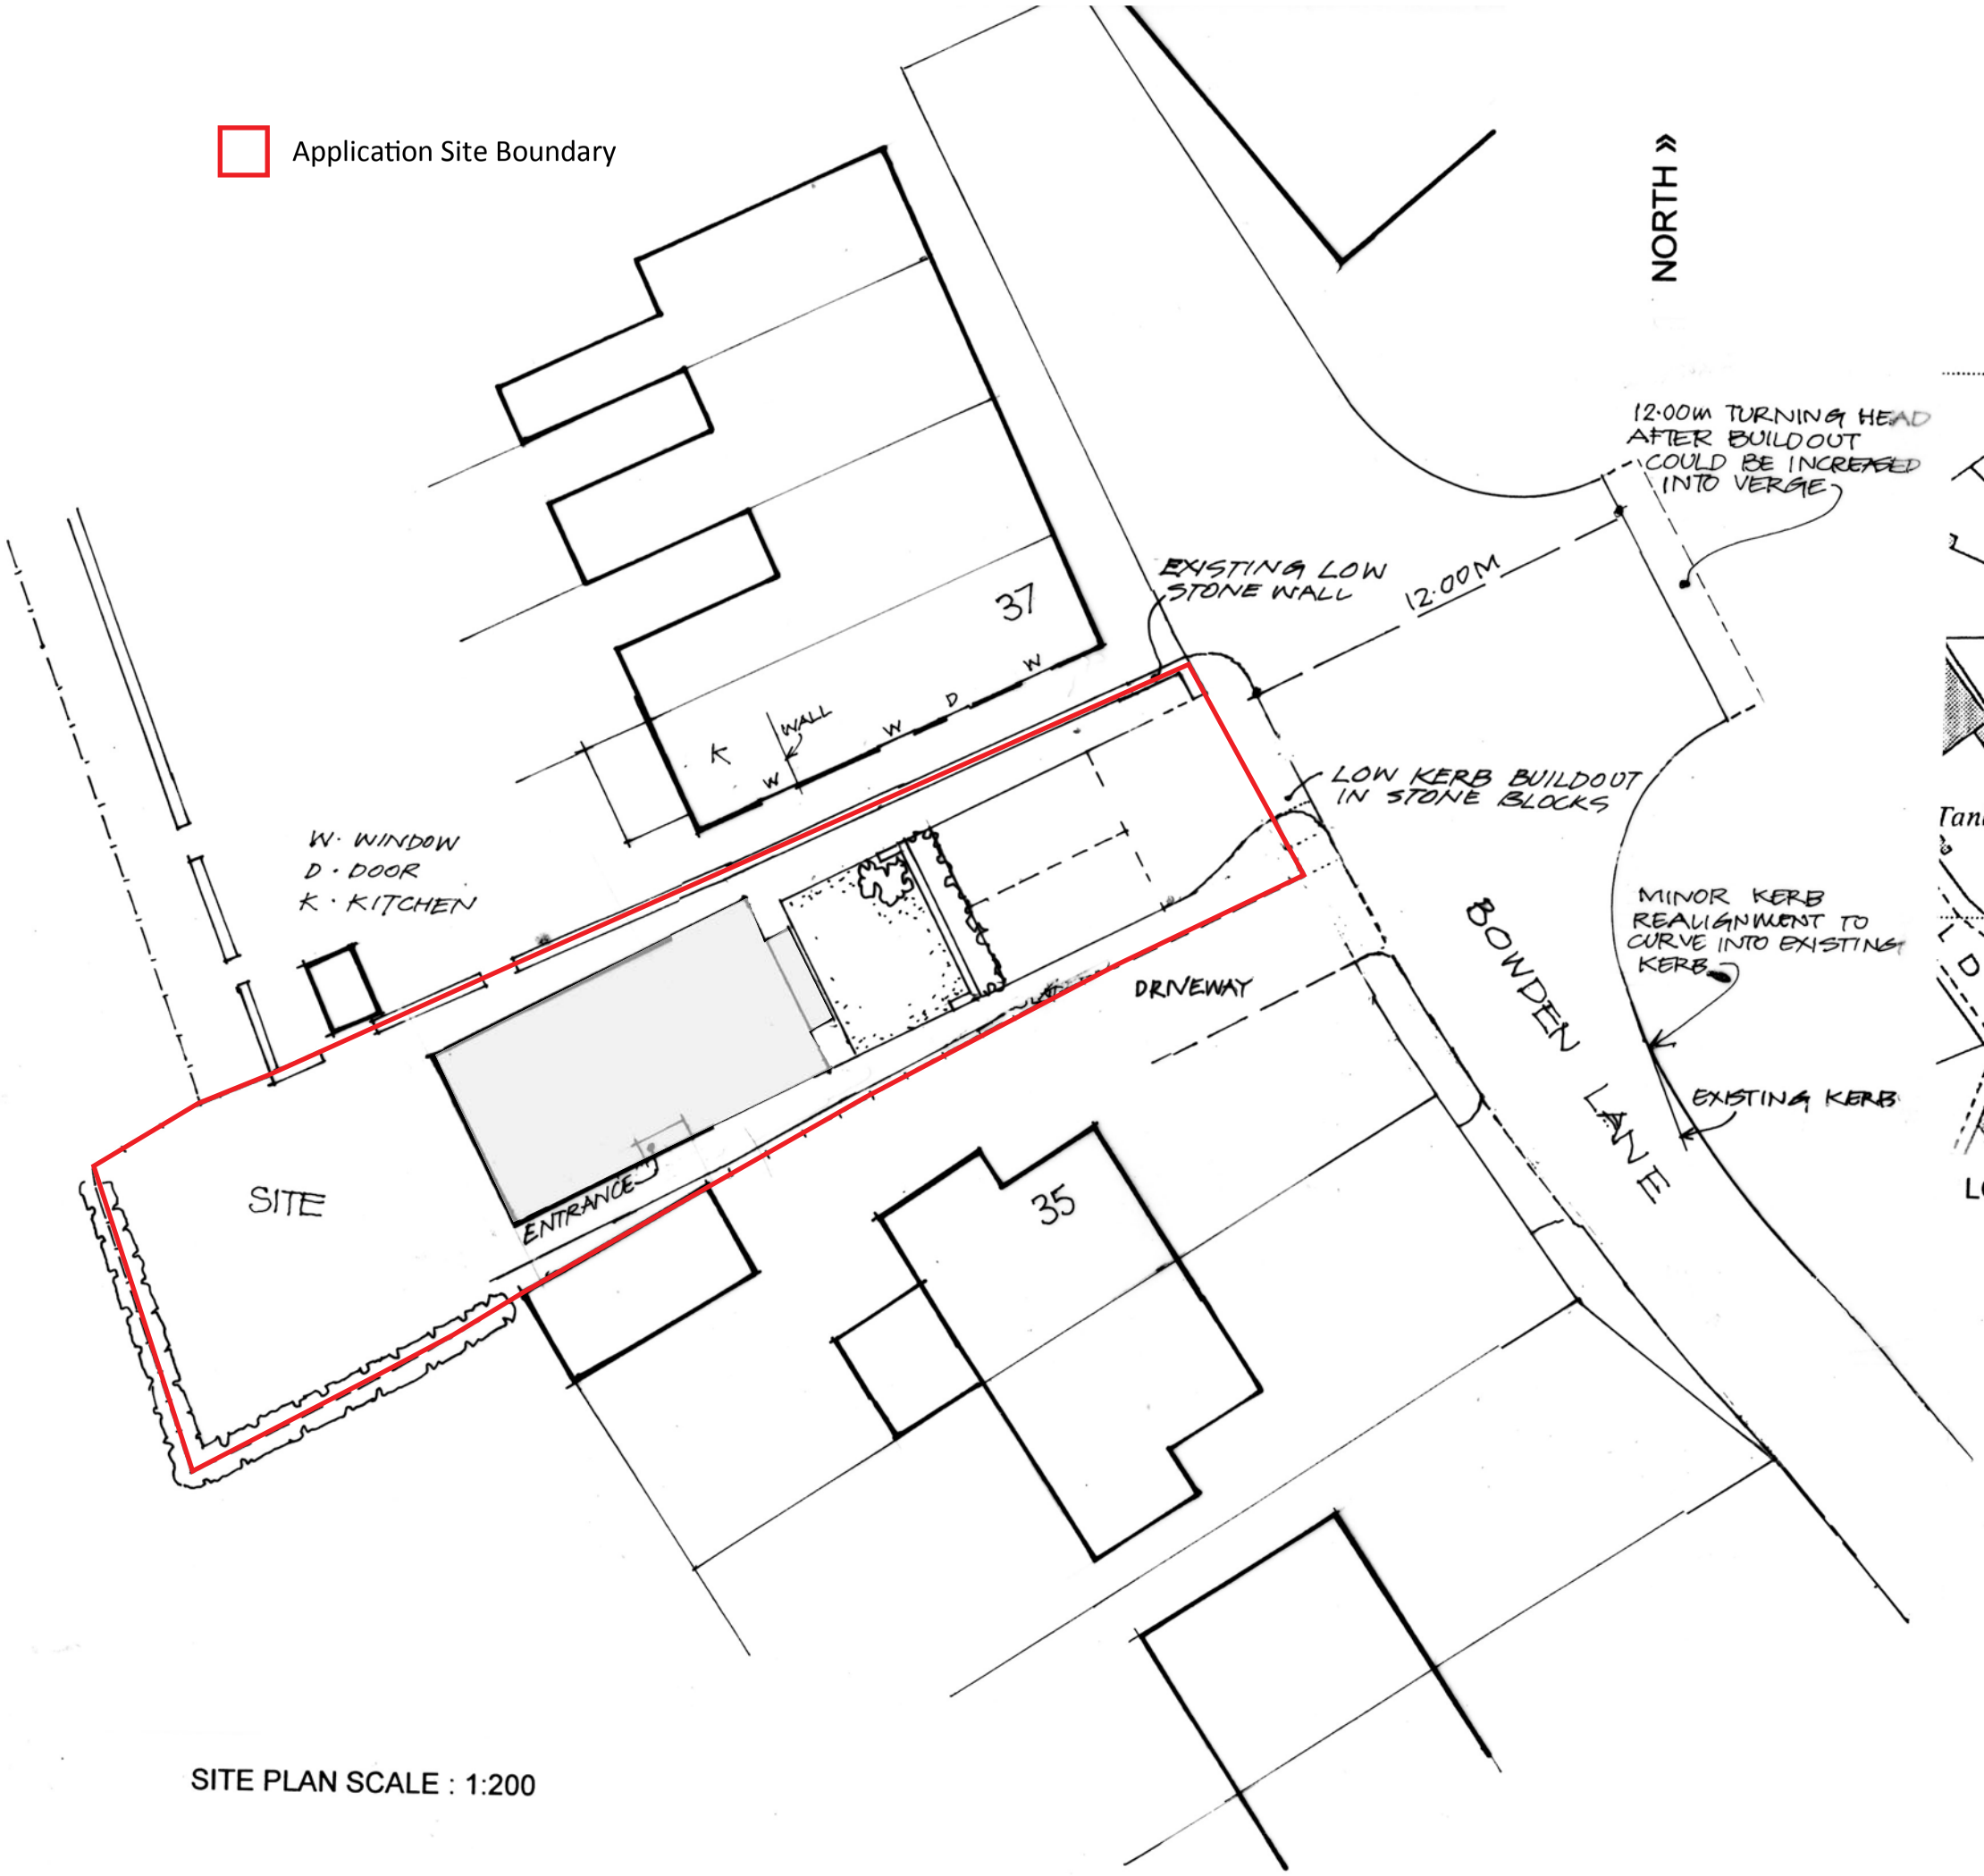

SITE PLAN SCALE : 1:200

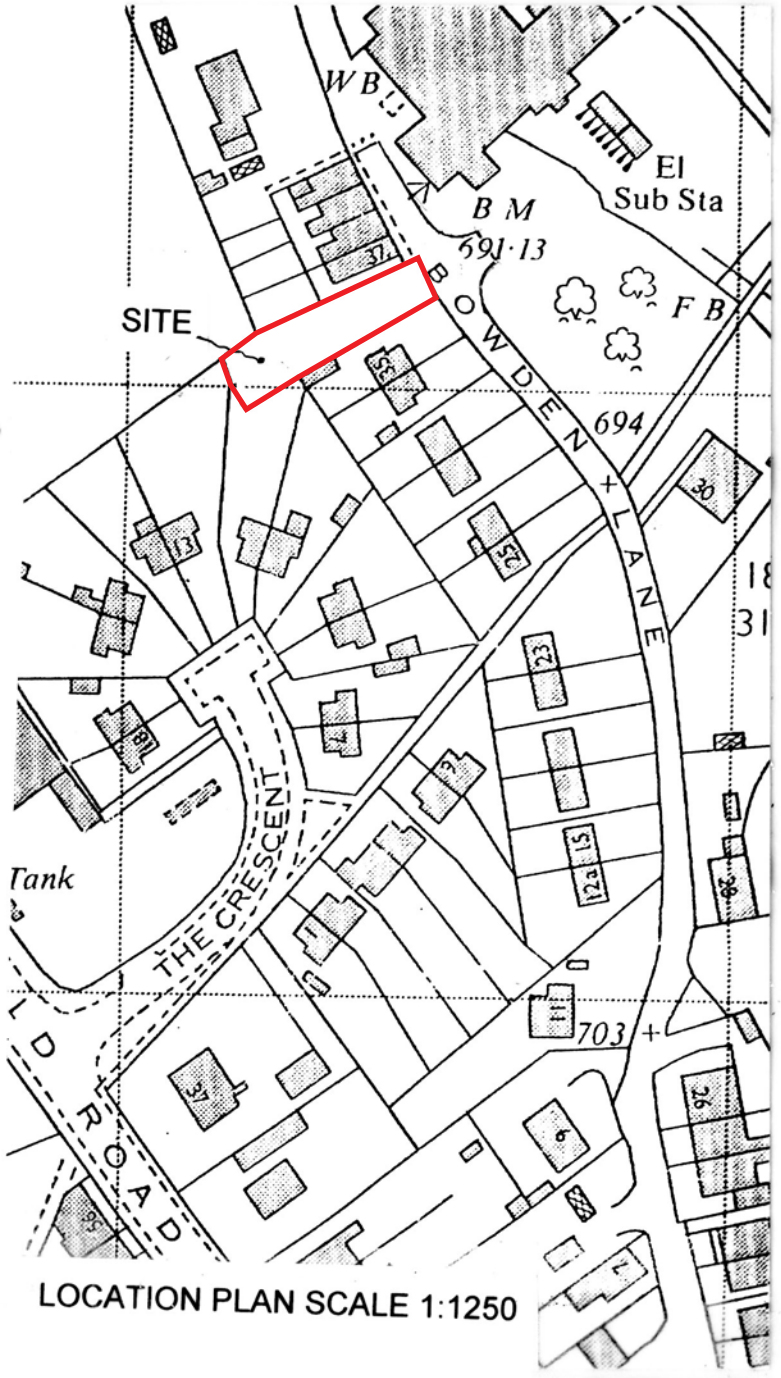

LOCATION PLAN SCALE 1:1250

SITE PLAN 1: 200
LOCATION PLAN 1:1250

Parr *associates*
chartered town planning and development consultants

189 Woodford Road Poynton Stockport SK12 1EH
Telephone 01625 871105
e mail winstonparr@btconnect.com

applicant
Kapetil Limited

location
Between 35-37 Bowden Lane
Chapel en le Frith Derbyshire

proposal
Proposed detached house

scale
1:200 + 1:1250

date
28.08.2012

job number
257

revision

plan number
257.01