
Notes

Jennings Design Associates take no responsibility for any dimensions obtained by scaling from this drawing. If no dimension is shown the recipient must ascertain the dimension specifically from the Architect or by site measurement. Supplying this drawing in digital form is solely for convenience and no reliance may be placed on digital data. All data must be checked against hard copy. Dimensions must be checked on site. Any discrepancies must be reported to the Architect immediately. This drawing is copyright of Jennings Design Associates




Front Elevation

Scale@1:100

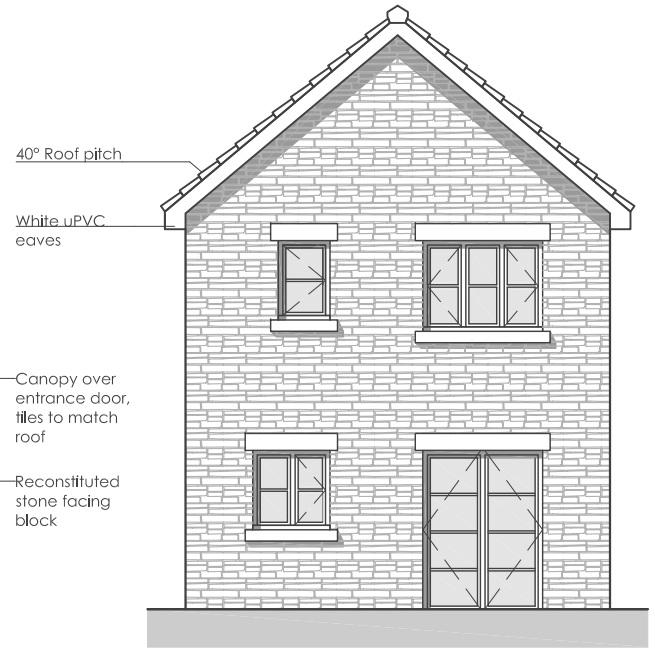

Rear Elevation


Scale@1:100

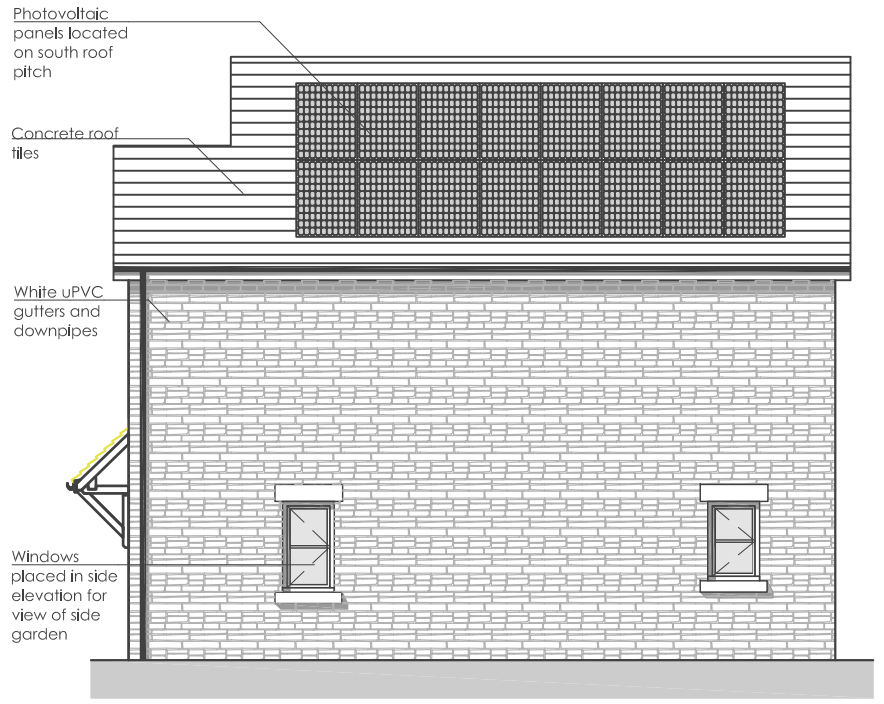

Side Elevation


Scale@1:100

N

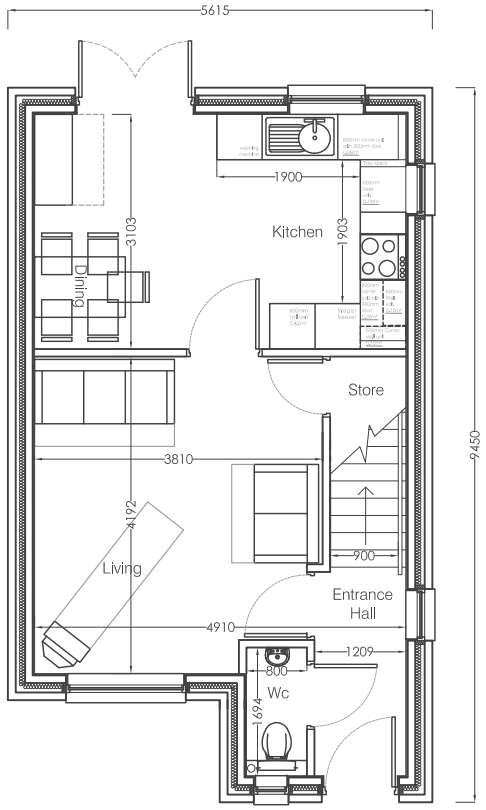

3B5P Type 2 Ground Floor

Scale@1:100

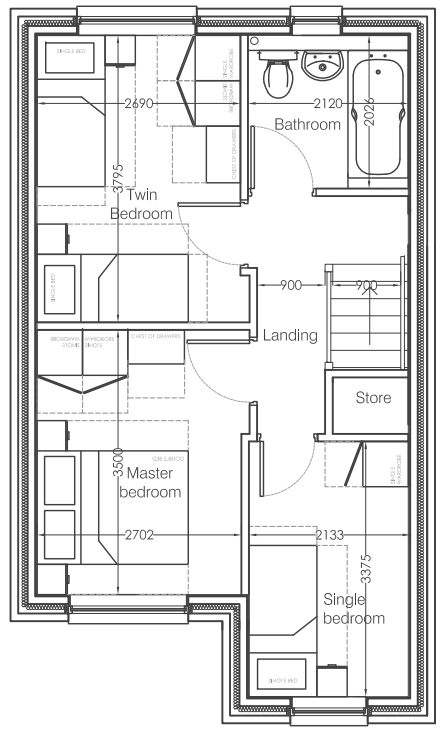

3B5P Type 2 First Floor

Scale@1:100



Key Plan

Scale@1:500

Rev	Description	Date	By
-	-	-	-

Jennings Design Associates

Architects

Pr	Preliminary		C	Contract	
P	Planning		Cn	Construction	
Br	Building Regs		As	As Built	
T	Tender		Sk	Sketch	

Architects Designers Project Managers

The Warehouse, Saxon Street, Denton, Manchester M34 3DS

T: 0161 336 5011 F: 0161 320 0512 E: jda@jda-architects.com

Client: RAI BURGESS

Project: CHAPEL EN LE FRITH

Scale:	@ original size	Date:	Drawn by:	Checked by:
1:100	A3	28 AUG 12	MG	BJ

Job Number			Description	Rev
0693	A	003	PLOT 3 - 3B5P DETACHED	

0 1m 2m

Scale 1:100

Z:\693 - Berresford Road - Rai Burgess\Drawings\New planning application\xrefs\House Types\Plot 3 - 3B5P House type B.dwg