

HPK/2012/0519
18 SEP 2012


PROPOSED SCHEME

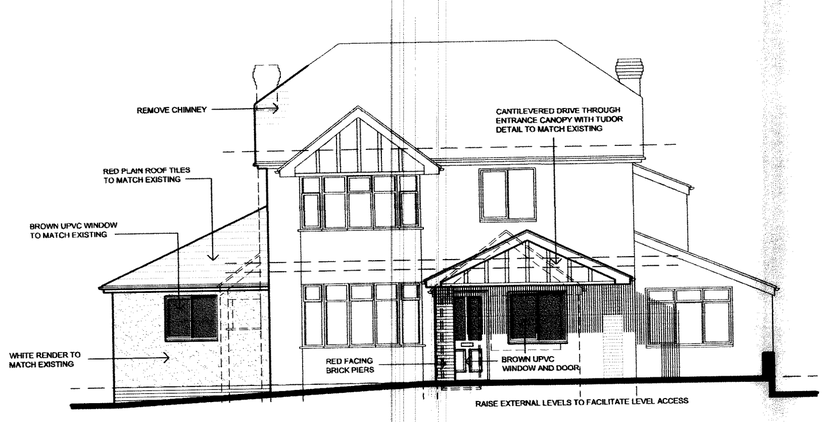


FRONT ELEVATION

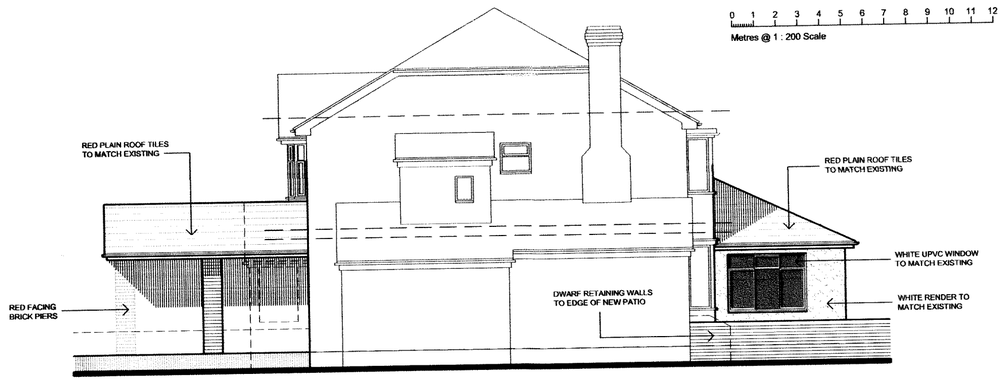

SIDE ELEVATION

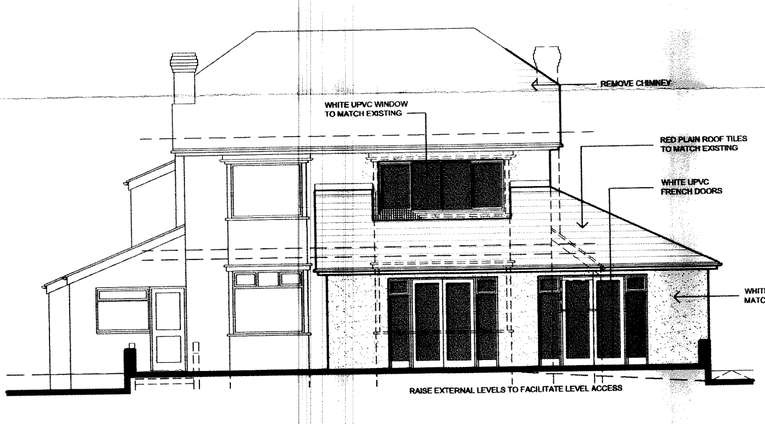


REAR ELEVATION

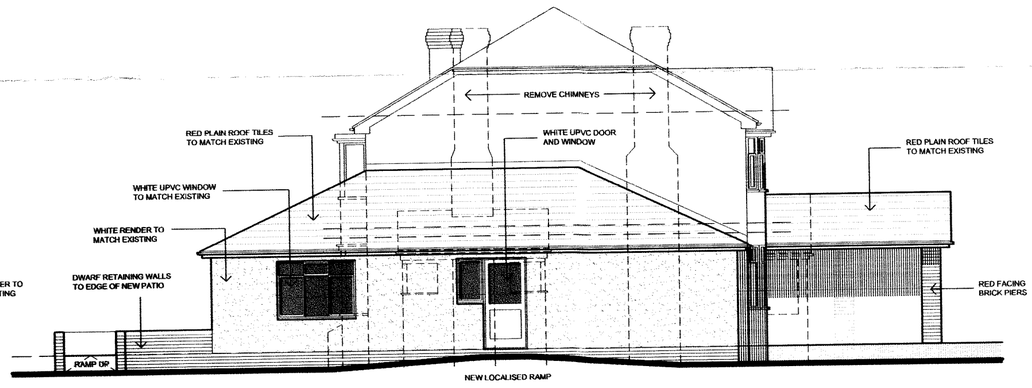


SIDE ELEVATION



LOCATION PLAN 1 : 1250

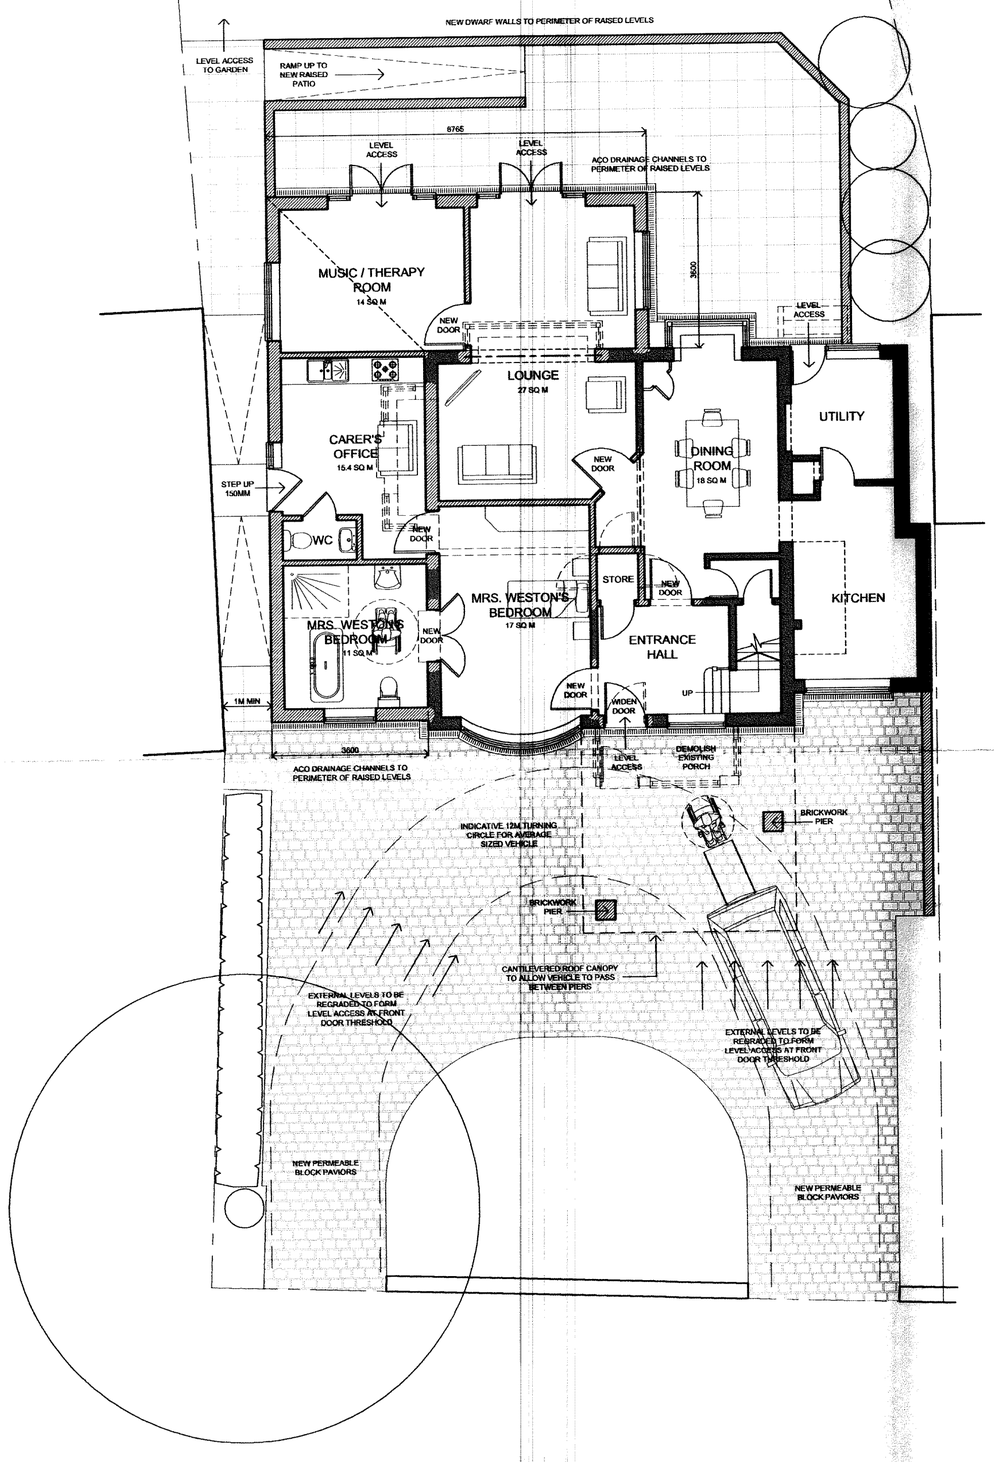

GROUND FLOOR PLAN

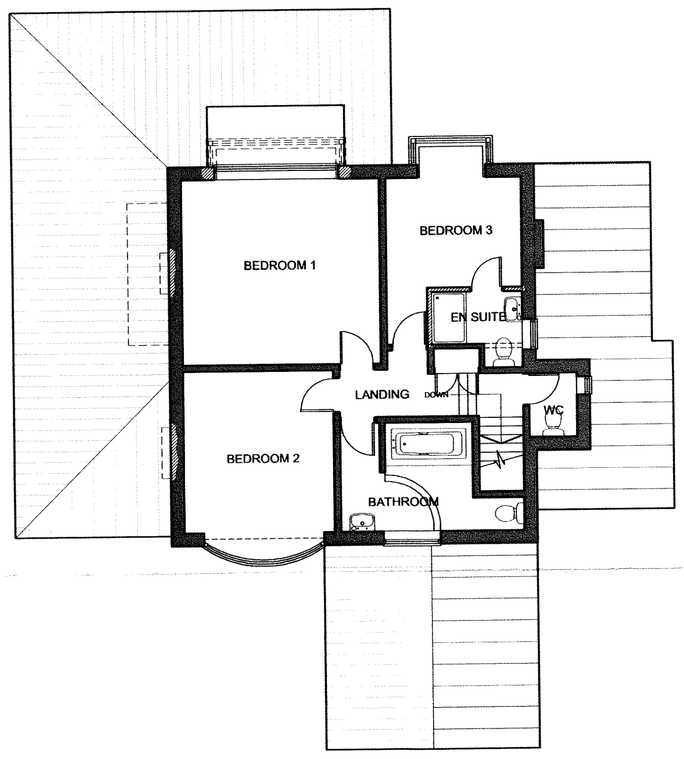

FIRST FLOOR PLAN

Metres @ 1 : 100 Scale

Metres @ 1 : 50 Scale

Metres @ 1 : 200 Scale

Do not scale from these drawings.

The Contractor is responsible for checking all dimensions on site prior to commencement of the works. Any errors are to be reported to Wyvern Architects - Devizes Ltd. as soon as possible.

Any construction work carried out prior to receiving all necessary approvals for Planning and/or Building Regulations is entirely at the client's / householder's risk.

All building work is to be completed to the satisfaction of the Local Authority Building Control Officer and in accordance with current Building Regulations and as such, additional unforeseen building works may be required on site.

The Contractor shall inspect all adjoining properties - when applicable - which may be affected by the works prior to commencement and must report any defects to the owner.

It is the client's / householder's responsibility to formally notify adjoining owners of any potential work that may affect them under The Party Wall Act 1996.

The Contractor shall be entirely responsible for the security, strength and stability of the building during the course of the works.

Drawings produced for the purpose of obtaining Building Regulation Approval do not constitute full working drawings.

All drawings are the copyright of Wyvern Architects - Devizes Ltd. This drawing may not be copied by any third parties without prior permission.

Ordnance Survey maps reproduced with the sanction of the Controller of HM Stationery Office. Crown Copyright reserved.

Rev	Notes	Date

Wyvern

Architects - Devizes Ltd

Cheshire Regional Office:
Radway Green Business Centre
Radway Green
Crewe
Cheshire
CW2 5PR

T: 01270 886106
F: 01270 886104

E: alan@wyvern-architects.org.uk

Client
AUDREY WESTON

Project
Extension and Adaptations to 70 Macclesfield Road, Buxton, Derbyshire, SK17 9AG

Drawing
Proposed Scheme

Project No.	Dwg No.	Drawn By
12565A (CH)	02	MJA
Date: Sep 2012	Scale: 1 : 100 @ A1	

Registered Office
Registered in England
Registration No. 4867306

Directors:
Michael F Valentine
Thomas M Wethers
Steven B Woodley
Alan A Wibberley