HPK/2012/0497

11 SEP 2012

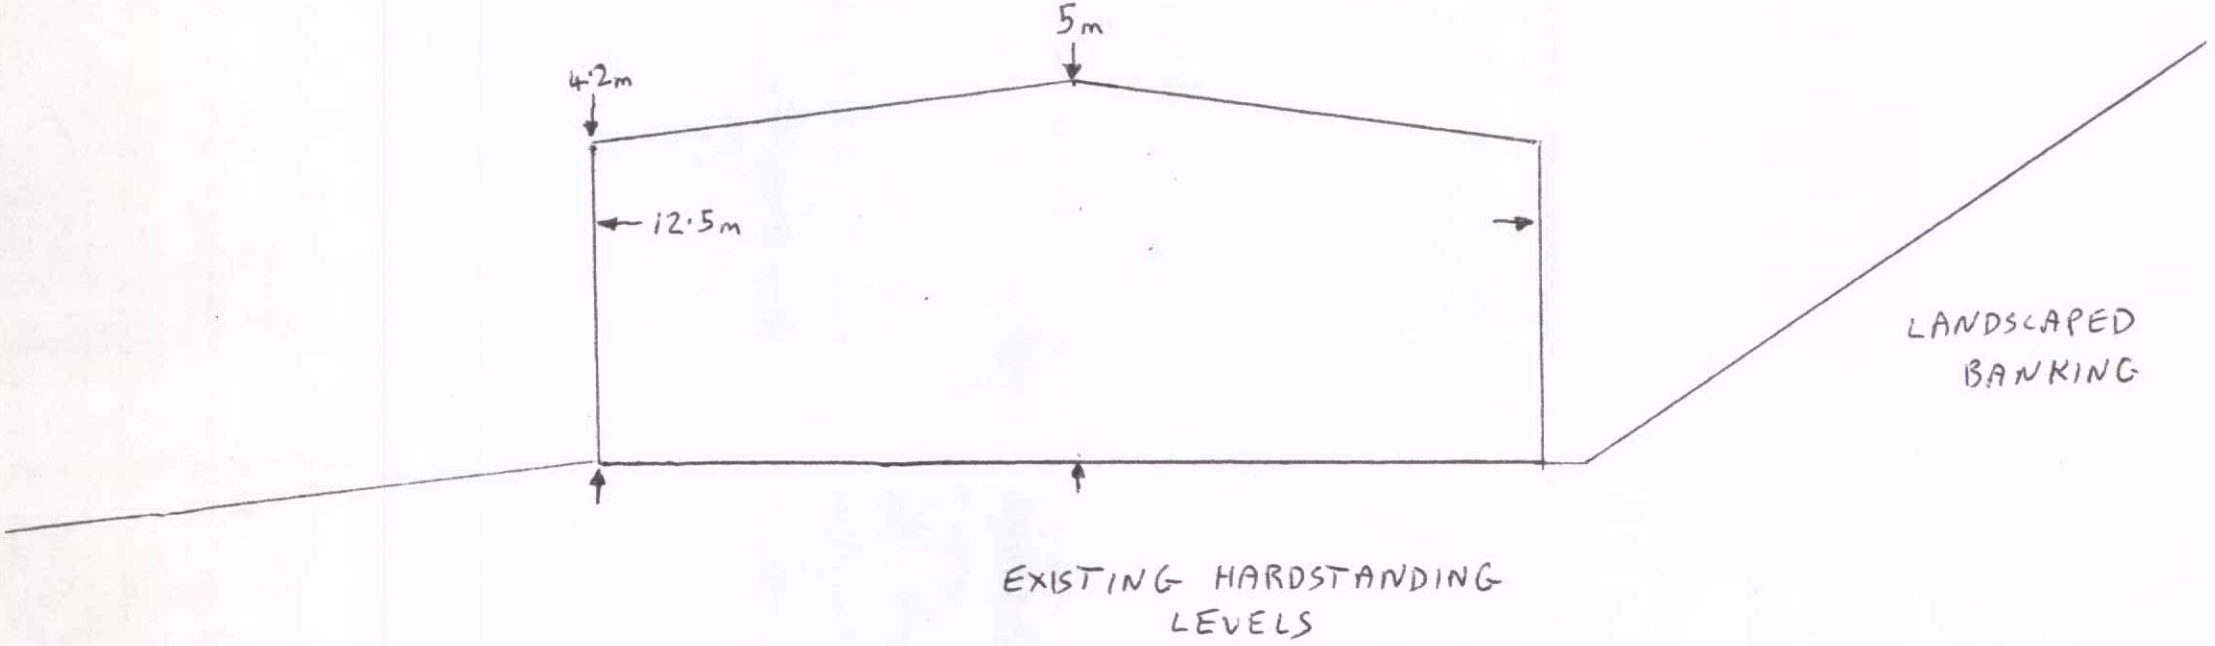

SCALE	DATE	LADMANLOW YARD	DRWG 5	END ELEVATION (NORTH)
1:100	8.9.12	BUXTON		