
BOUNDARY WALL AND BUSHES

HPK/2012/0497

11 SEP 2012

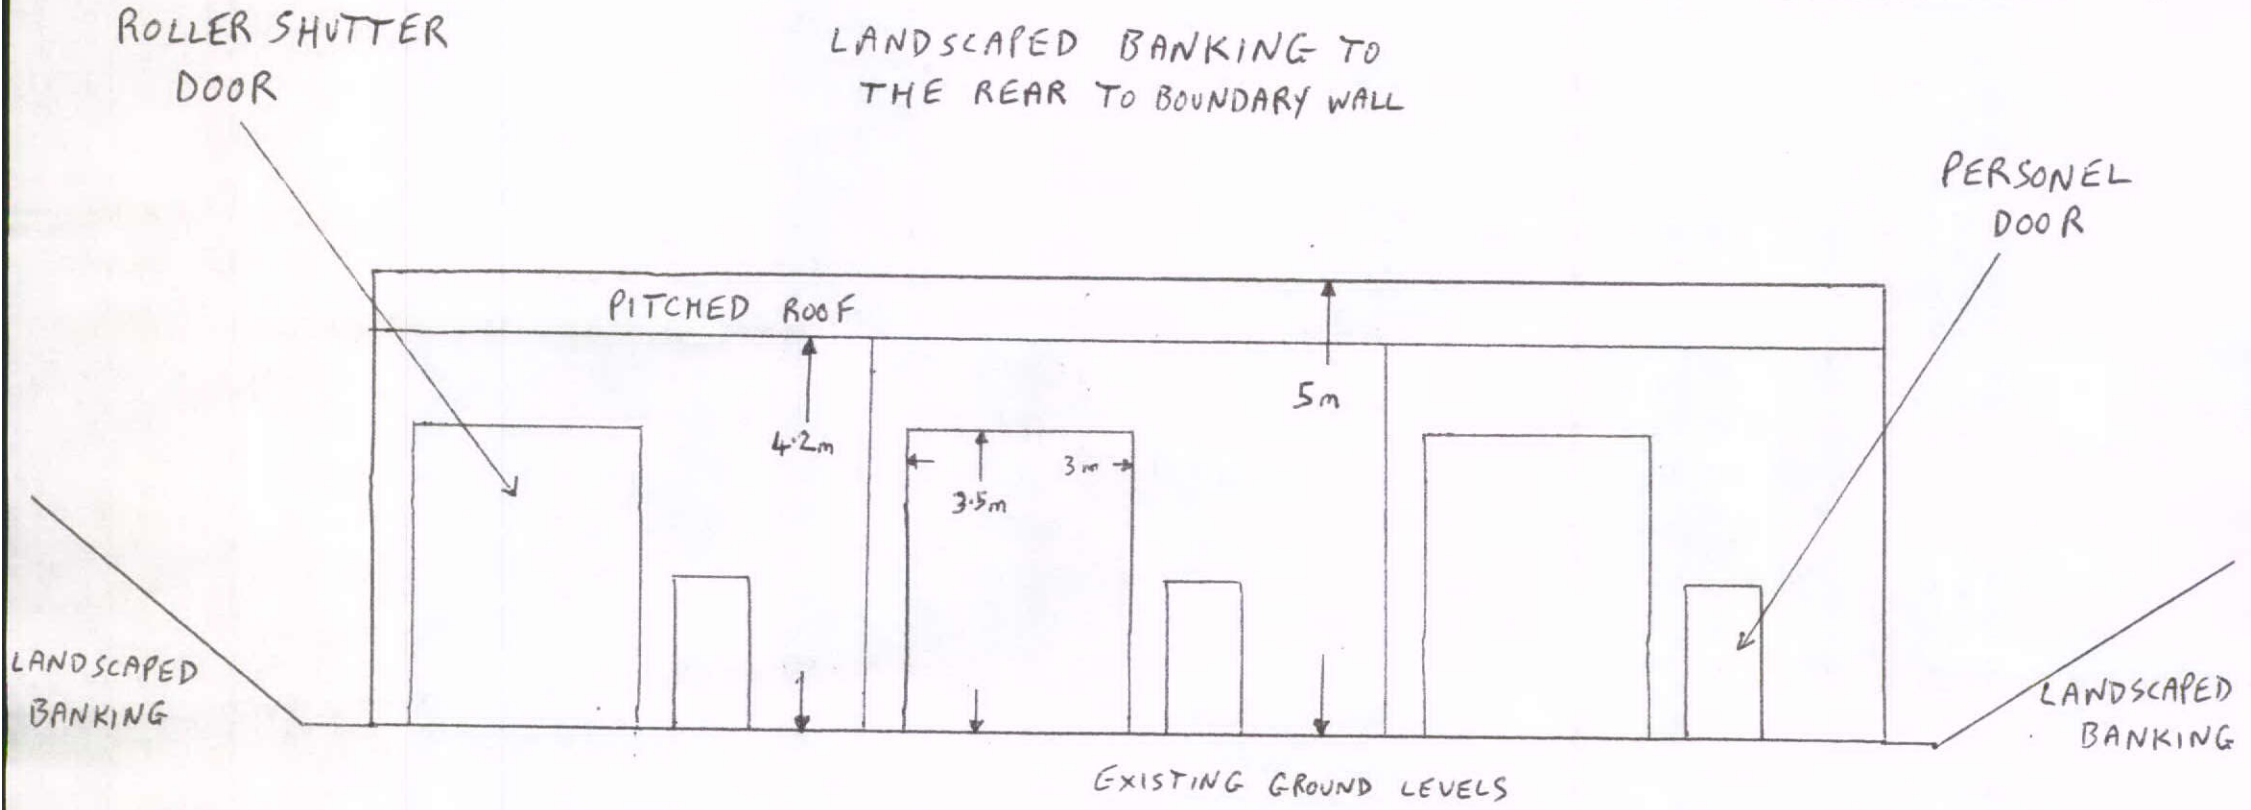

SCALE	DATE		
1:100		LADMANLOW YARD BUXTON	DRWG 2

FRONT ELEVATION VIEW