
RISING BANKING LANDSCAPING
TO A 45° BATTER MAX

HPK/2012/0497
11 SEP 2012

RISING EARTH BANKING

RISING EARTH BANKING

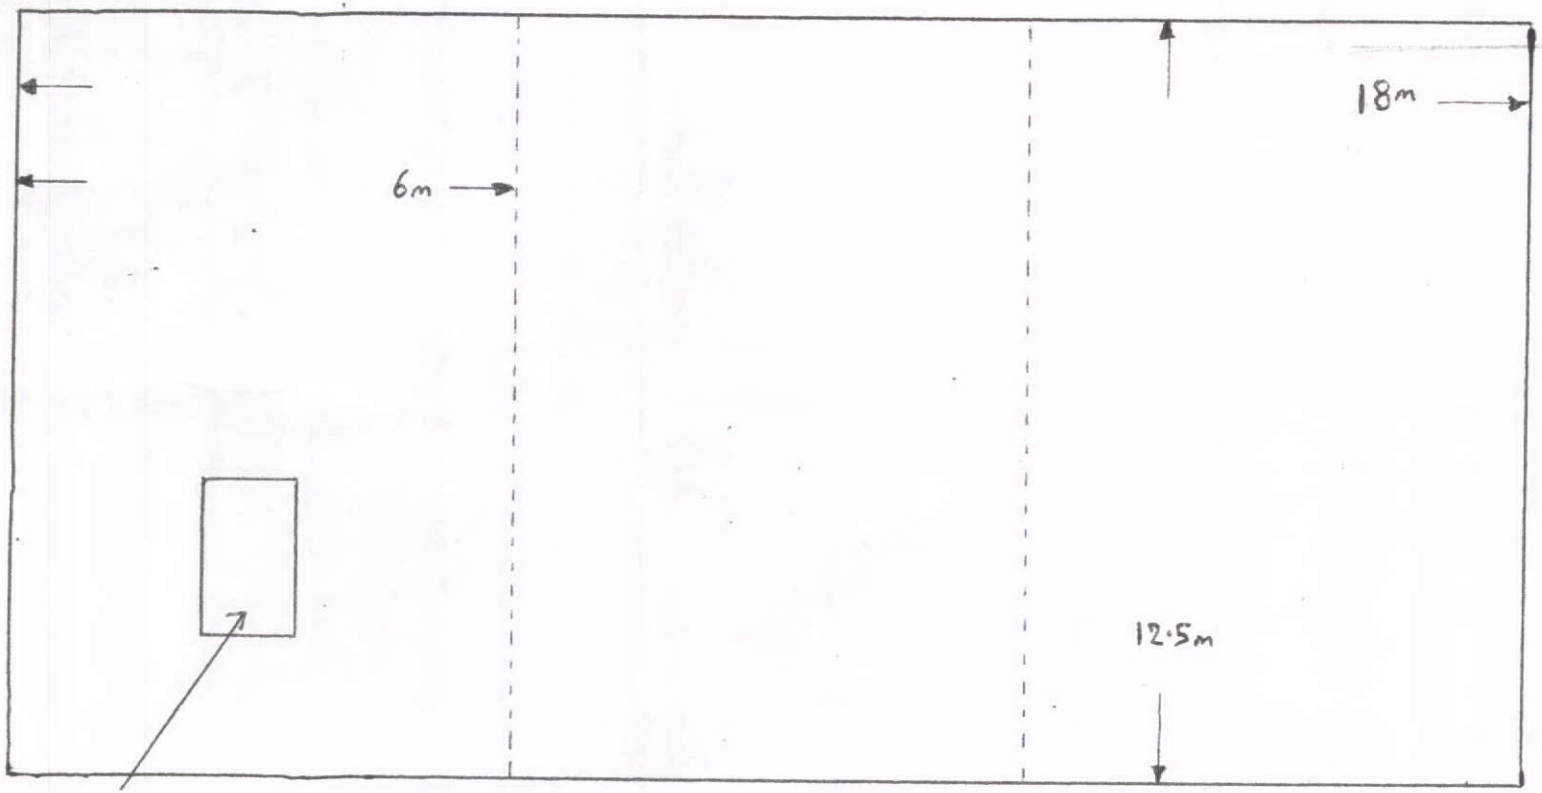


RANDOM SHEET ROOF LIGHTS

FRONT

EXISTING HARDSTANDING AREA

| SCALE | DATE | LADMANLOW YARD | DRWG 1 | PLAN |
|---|---|---|---|---|
| 1:100 | | BUXTON | | VIEW |