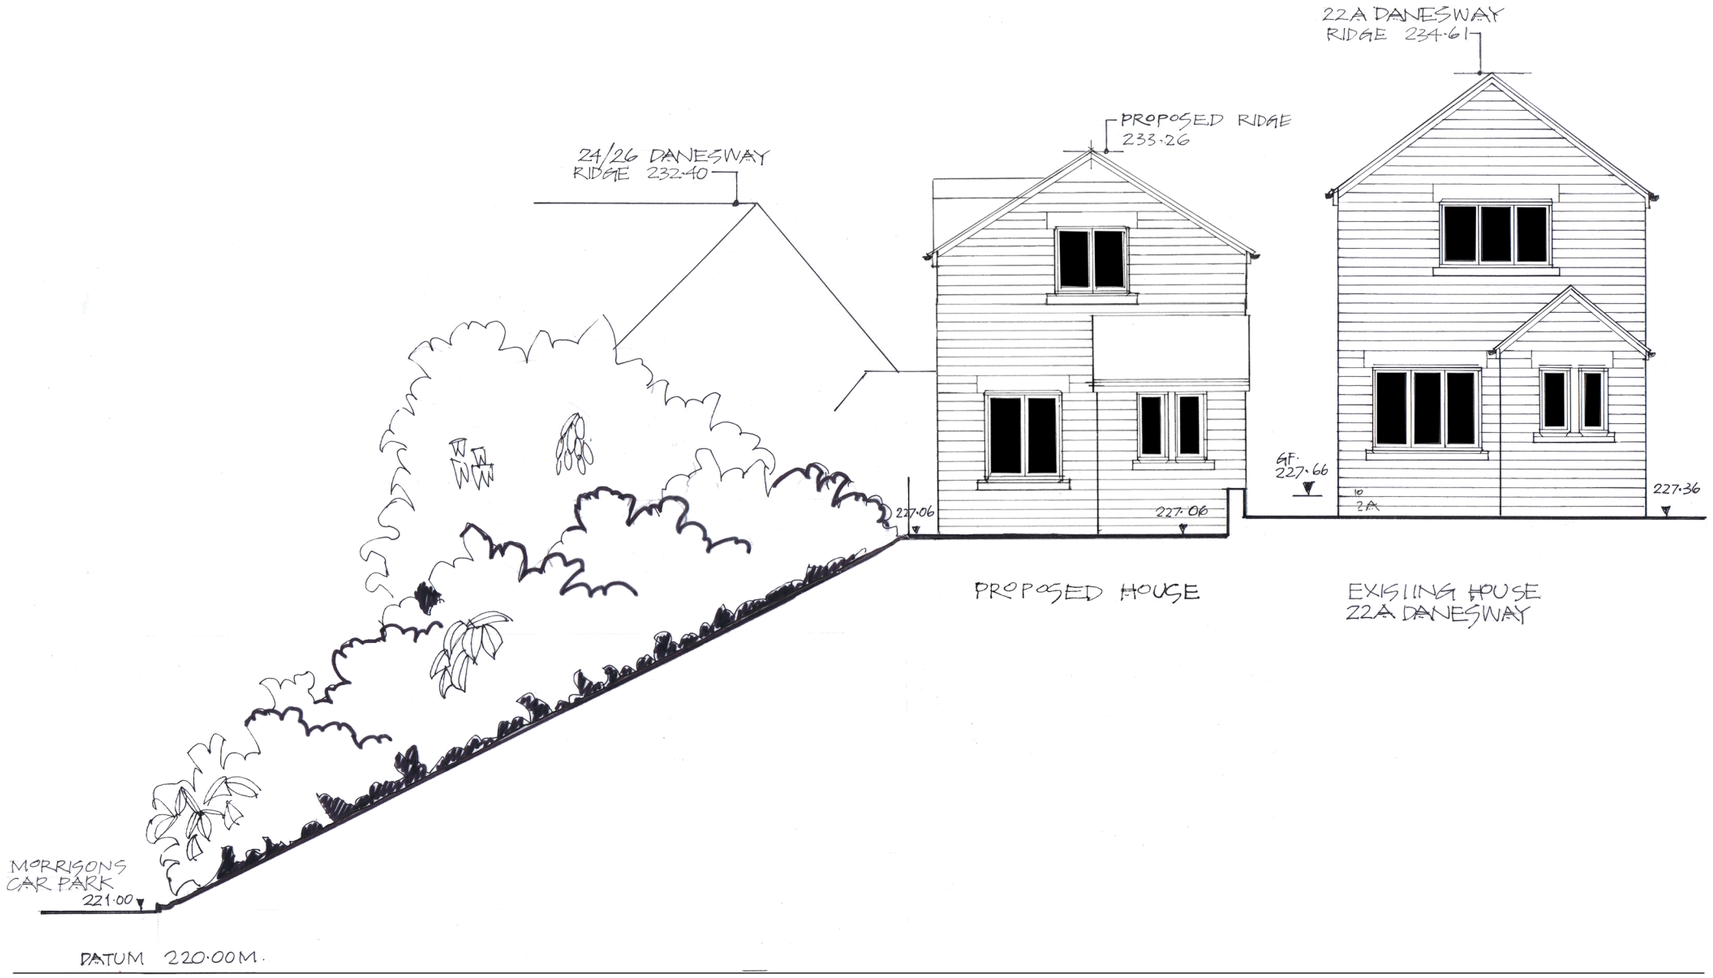


ELEVATION OF THE PROPOSAL IN CONTEXT

Parr *associates*
chartered town planning and development consultants

189 Woodford Road Poynton Stockport SK12 1EH
Telephone 01625 871105
e mail winstonparr@btconnect.com

applicant
Kapetil Limited

location
Adjacent to 22A Danesway
Burrfields Chapel en le Frith

proposal
Proposed detached house

scale 1:100

date 21.08.2012

job number 256

revision

plan number 256.04