
HPK/2012/0504

12 SEP 2012

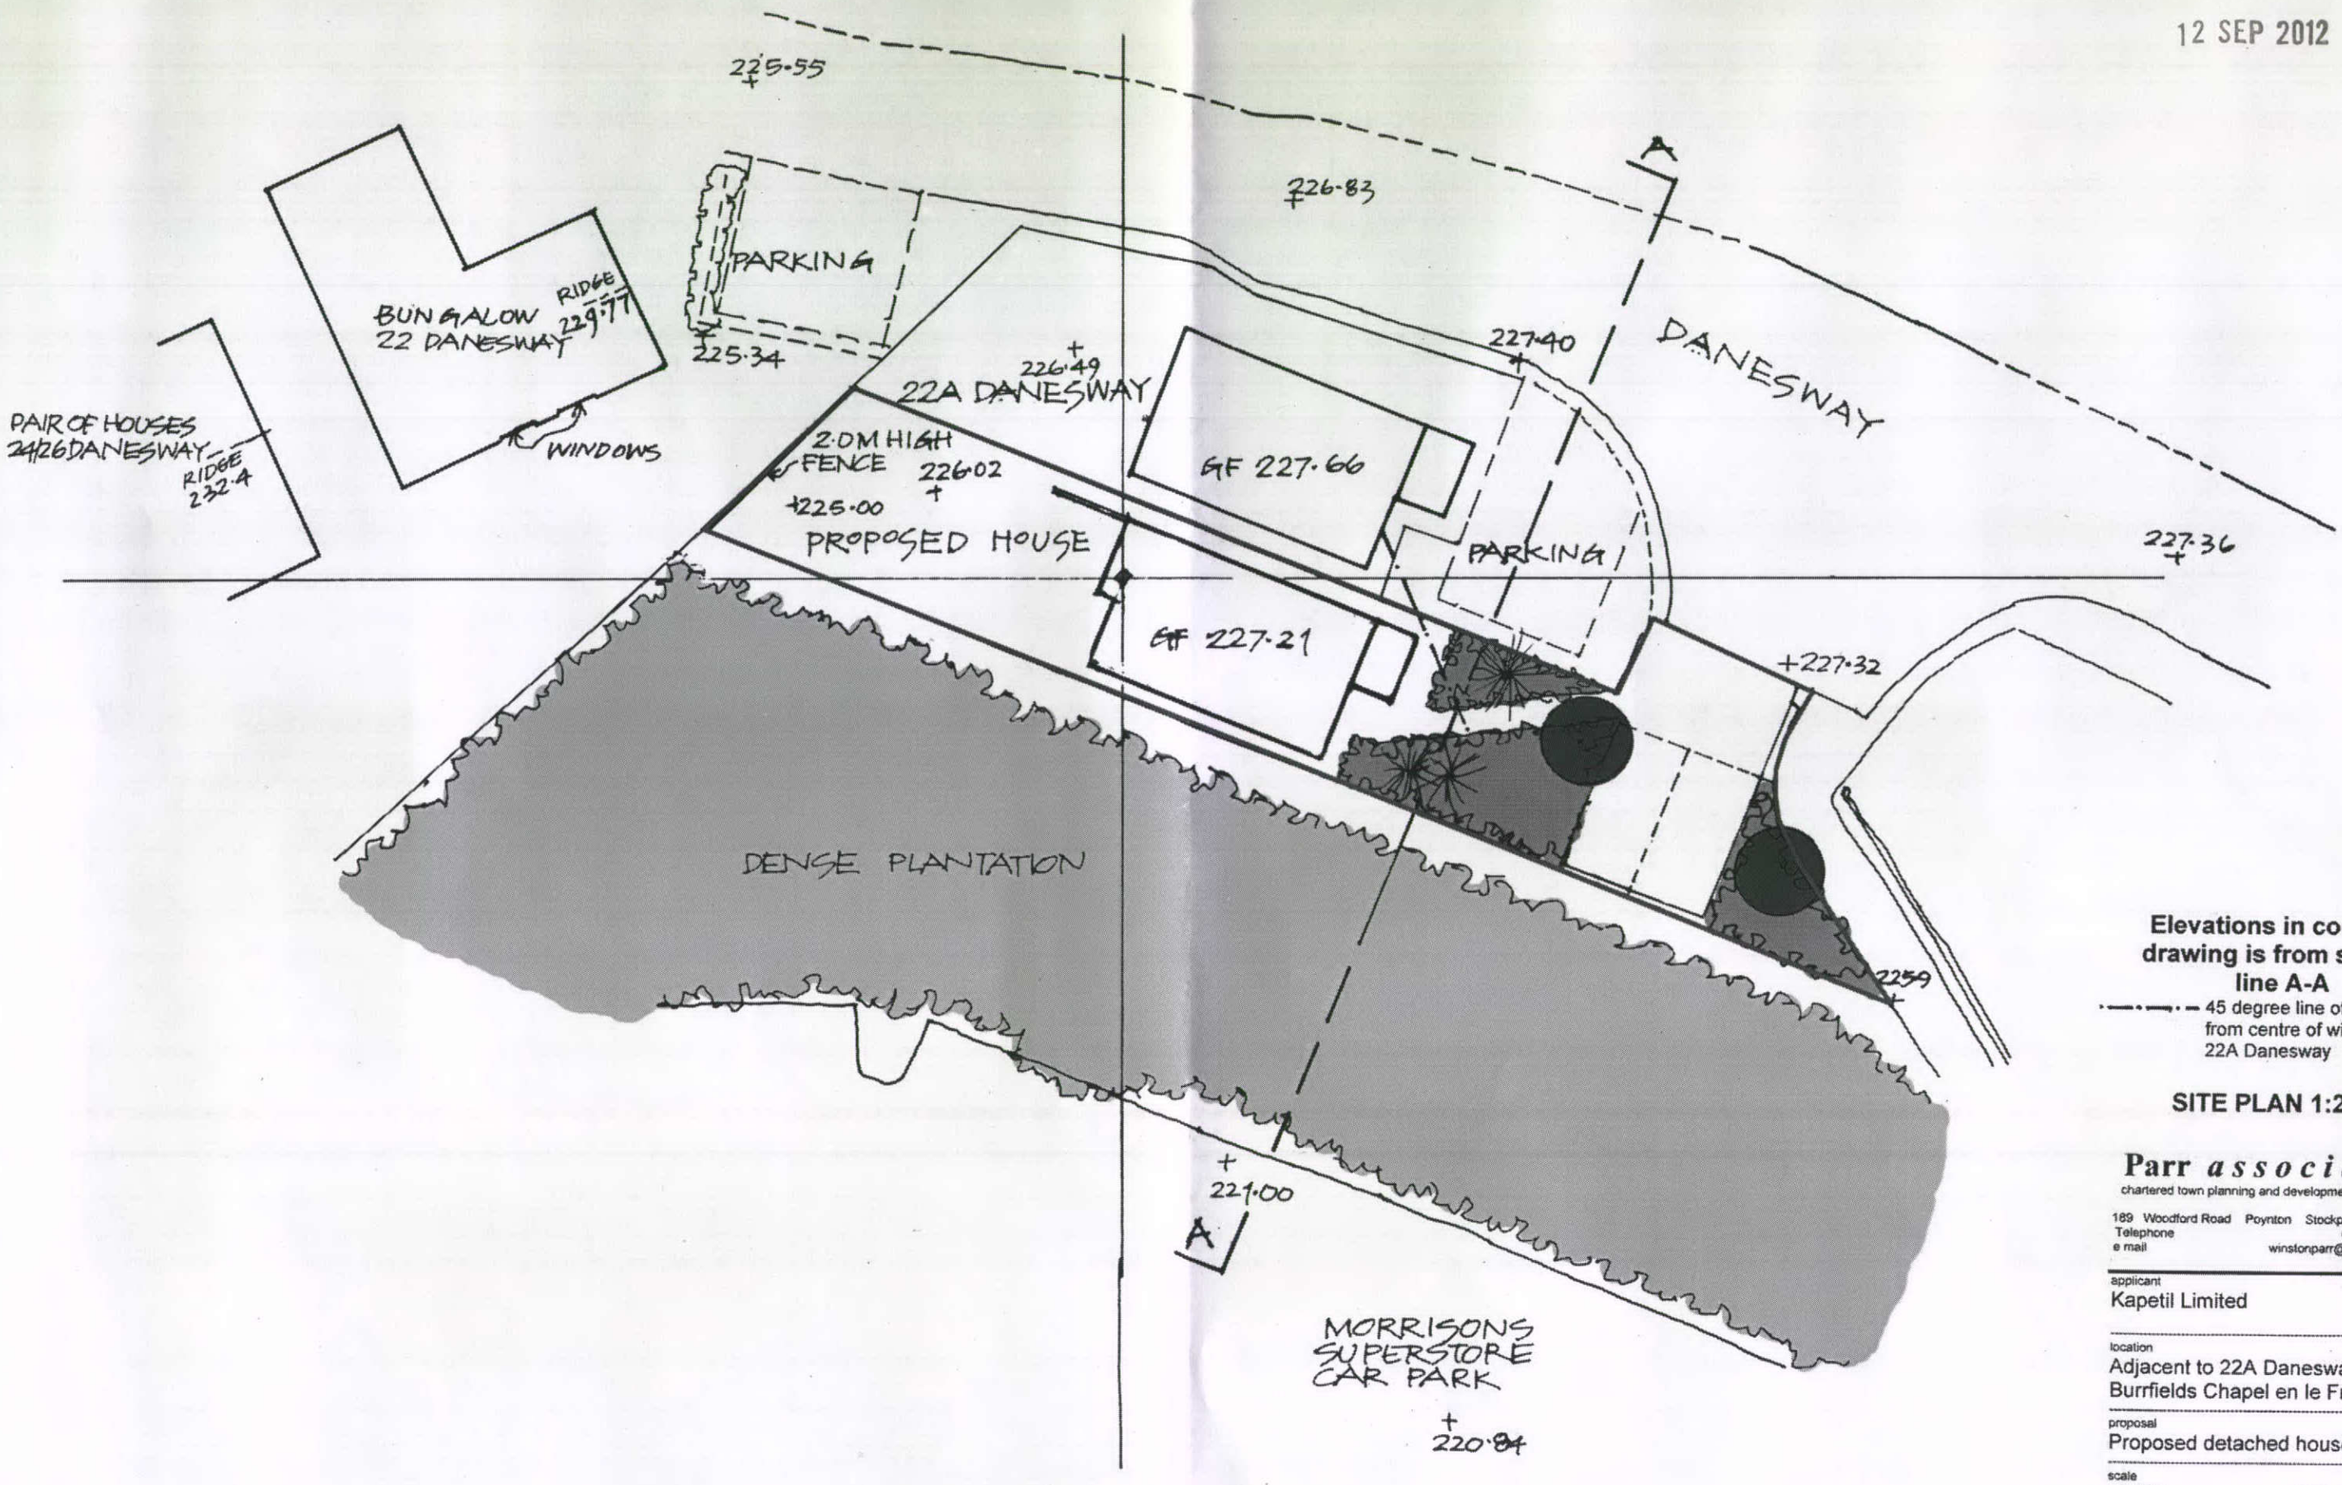

Elevations in context drawing is from section line A-A

45 degree line of sight from centre of window at 22A Danesway

SITE PLAN 1:200

Parr *associates*
chartered town planning and development consultants

189 Woodford Road Poynton Stockport SK12 1EH
Telephone 01625 871105
e mail winstonparr@btconnect.com

applicant
Kapetil Limited

location
Adjacent to 22A Danesway
Burrfields Chapel en le Frith

proposal
Proposed detached house

scale 1:200
date 21.08.2012

job number **256**
revision

plan number **256.01**