Ordnance Survey
Mapping and Data Centre

N

0 20 m

Scale: 1:1250

UK MAP CENTRE .com

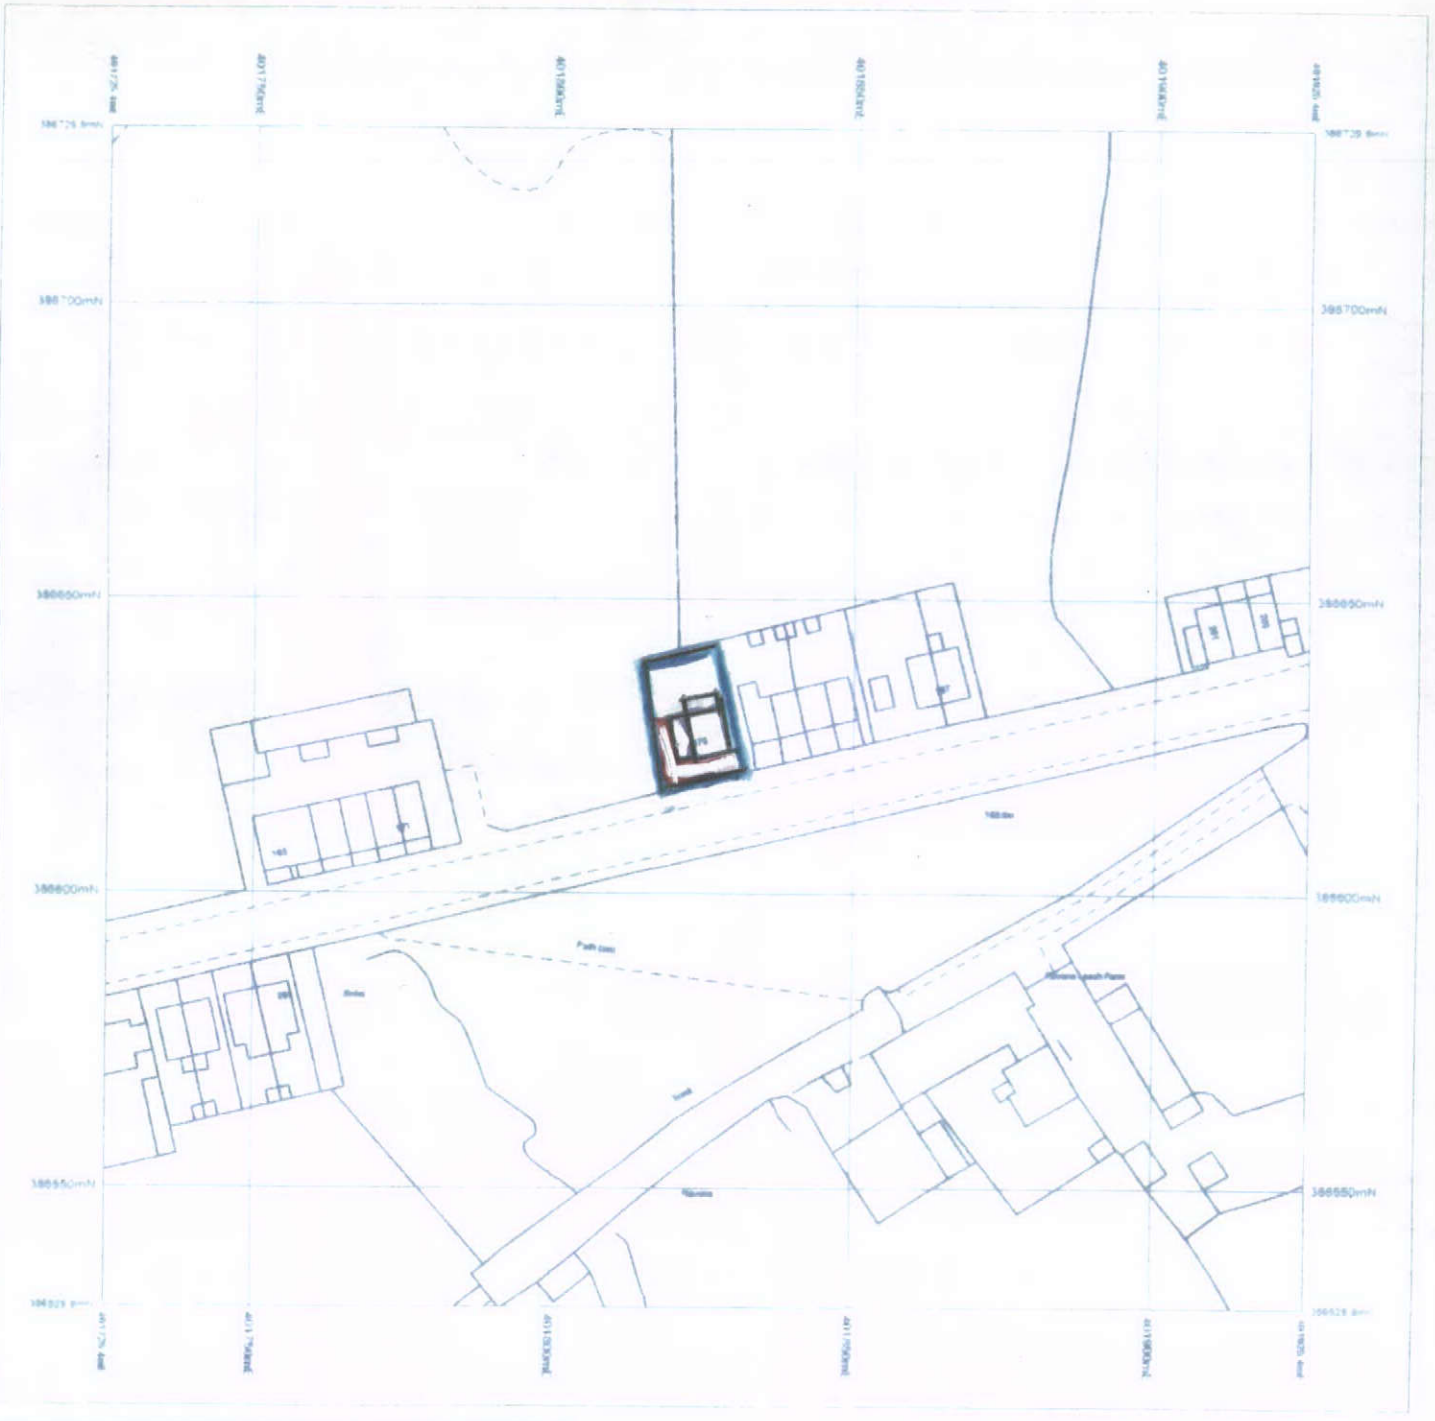

© Crown Copyright and database rights 2011 Ordnance Survey 100048957. The representation of road, track or path is no evidence of a boundary or right of way. The representation of features as lines is no evidence of a property boundary

Supplied by: www.ukmapcentre.com
Serial Number: 3494
Centre Coordinates: 401825 4 386629 8

LOCATION PLAN. SCALE :- 1:1250

175, HAYFIELD ROAD. BIRCH VALE

Plot Ref: Mr & Mrs R Harrison