© Copyright of J S Bloor(services) Ltd

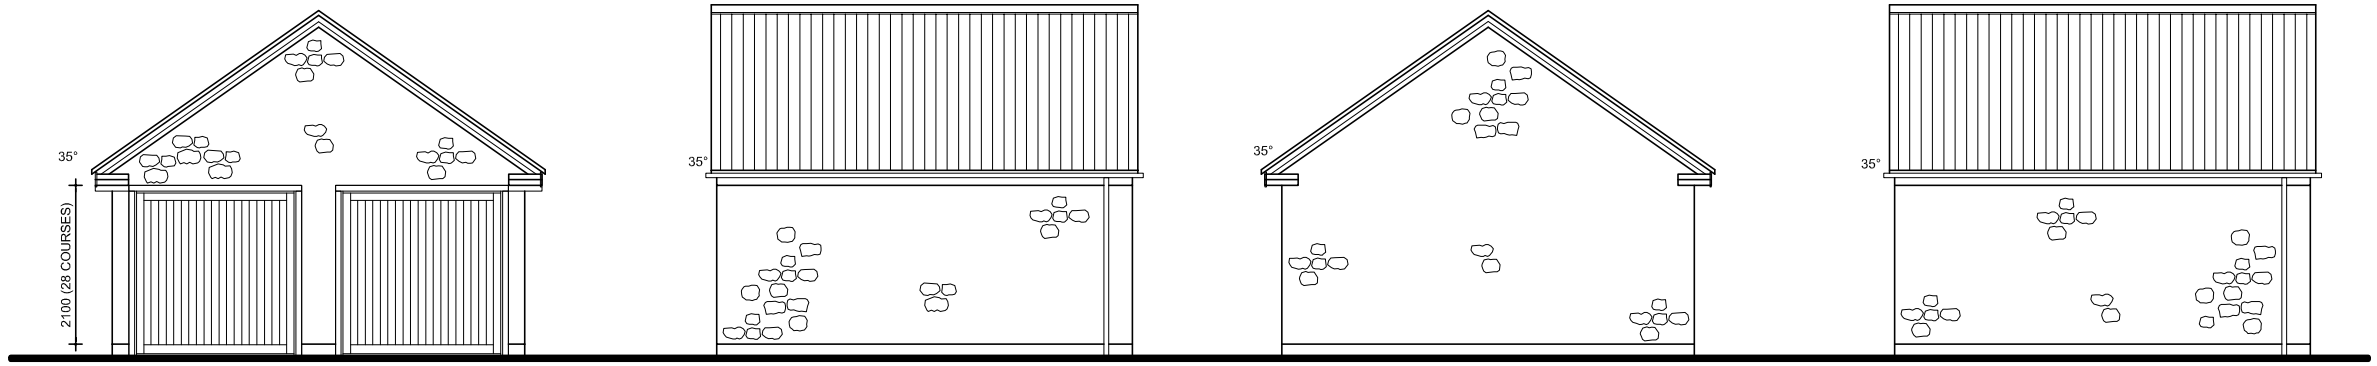

FRONT ELEVATION

SIDE ELEVATION

REAR ELEVATION

SIDE ELEVATION

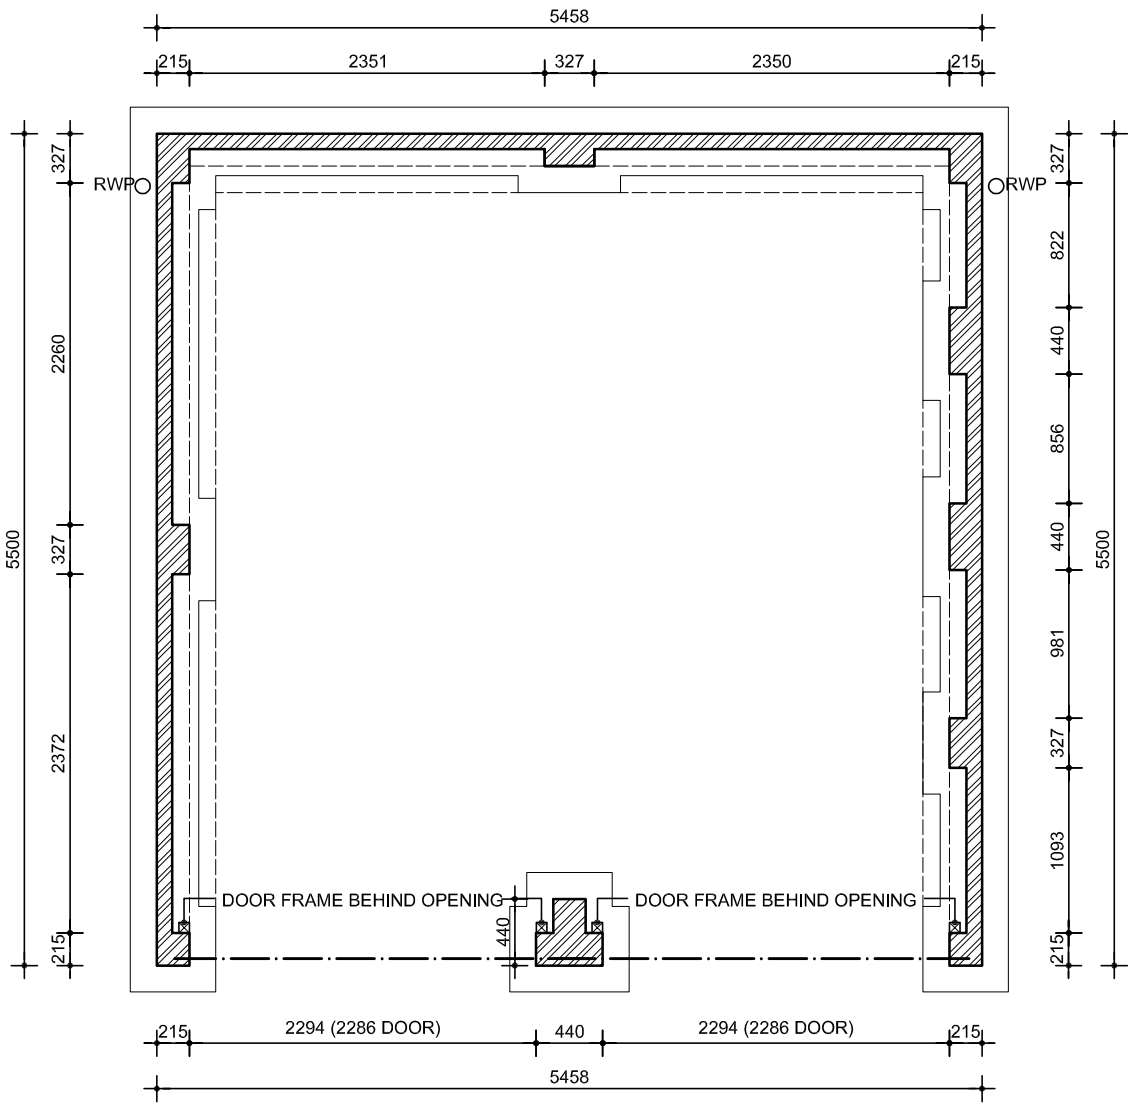

FLOOR PLAN

Rev	Date	Drawn	Checked
B	15/03/11	GTD	GTD
WALLPLATE STRAPS IDENTIFIED ON TRUSS LAYOUT TO TIE IN WITH SECTIONS.			
C	14.05.12	GTD	GTD
CEILING BRACING INFORMATION AND PIER NOTE ADDED.			

BLOOR HOMES®

Drawing Title:
DOUBLE GARAGE
(2286 OPENING)
FRONT GABLED VERSION

Drg No: G02[GF]01 Rev: C

Plot No: N/A

Date: 05.06.09

Area : M^2 Ft^2

Scale: 1:50:100

Drawn by: HS
Checked :

THESE DRAWING ARE TO BE READ IN CONJUNCTION WITH SEPARATE GROUP / SITE SPECIFIC CONSTRUCTION NOTES AND MATERIALS SPECIFICATION.