

THIS DRAWING IS NOT TO BE COPIED OR REPRODUCED
WITHOUT THE PRIOR WRITTEN CONSENT OF PLANMART LTD.




PROPOSED FRONT ELEVATION

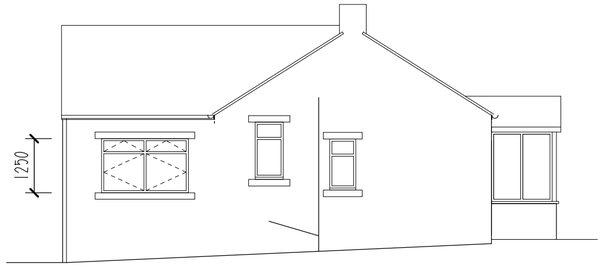


PROPOSED SIDE ELEVATION

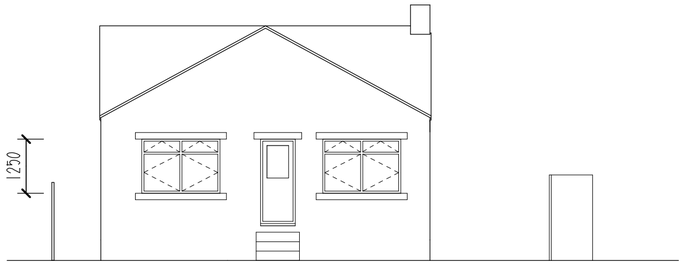

PROPOSED REAR ELEVATION

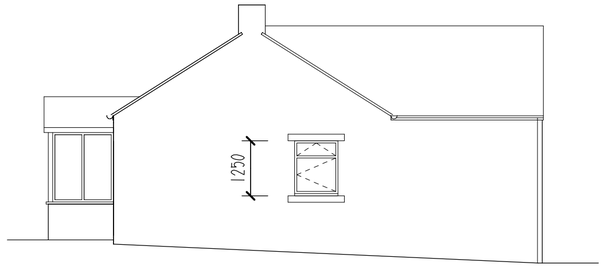

PROPOSED SIDE ELEVATION

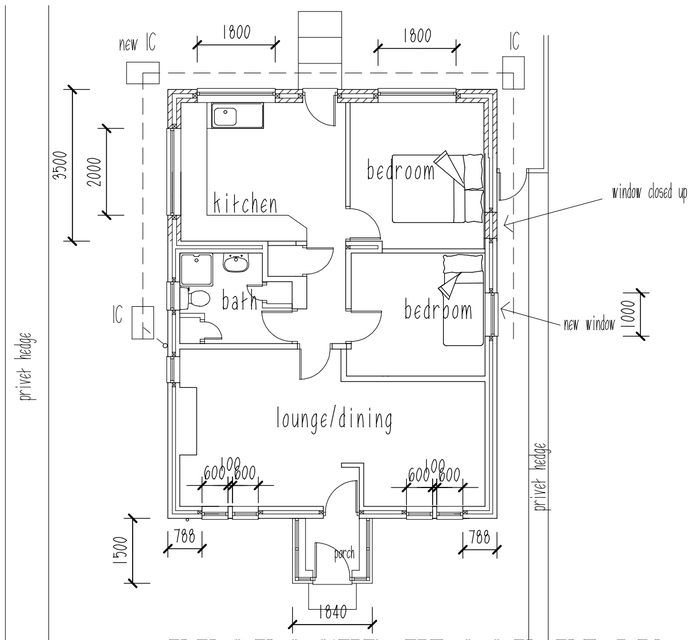

PROPOSED FLOOR PLAN

REVISIONS:
A. Extension reduced to 3.5m. 14.9.12.

PLANMART

Client:

Mr. Bates.
66 Long Lane, Charlesworth, Glossop. SK13 5ET

Project:

Proposed rear extension.

Title:

Proposed plans, section and elevations.

Scale: 1:100 A2 sheet

Drawn:	Date:
MH	Aug 2012
Project no.:	Drawing no.:
2464	2464-2A

PLANMART LIMITED
53A High St. West, Glossop,
Derbyshire SK13 8AZ.
Tel: 01457 863153 E mail: planmart@btconnect.com